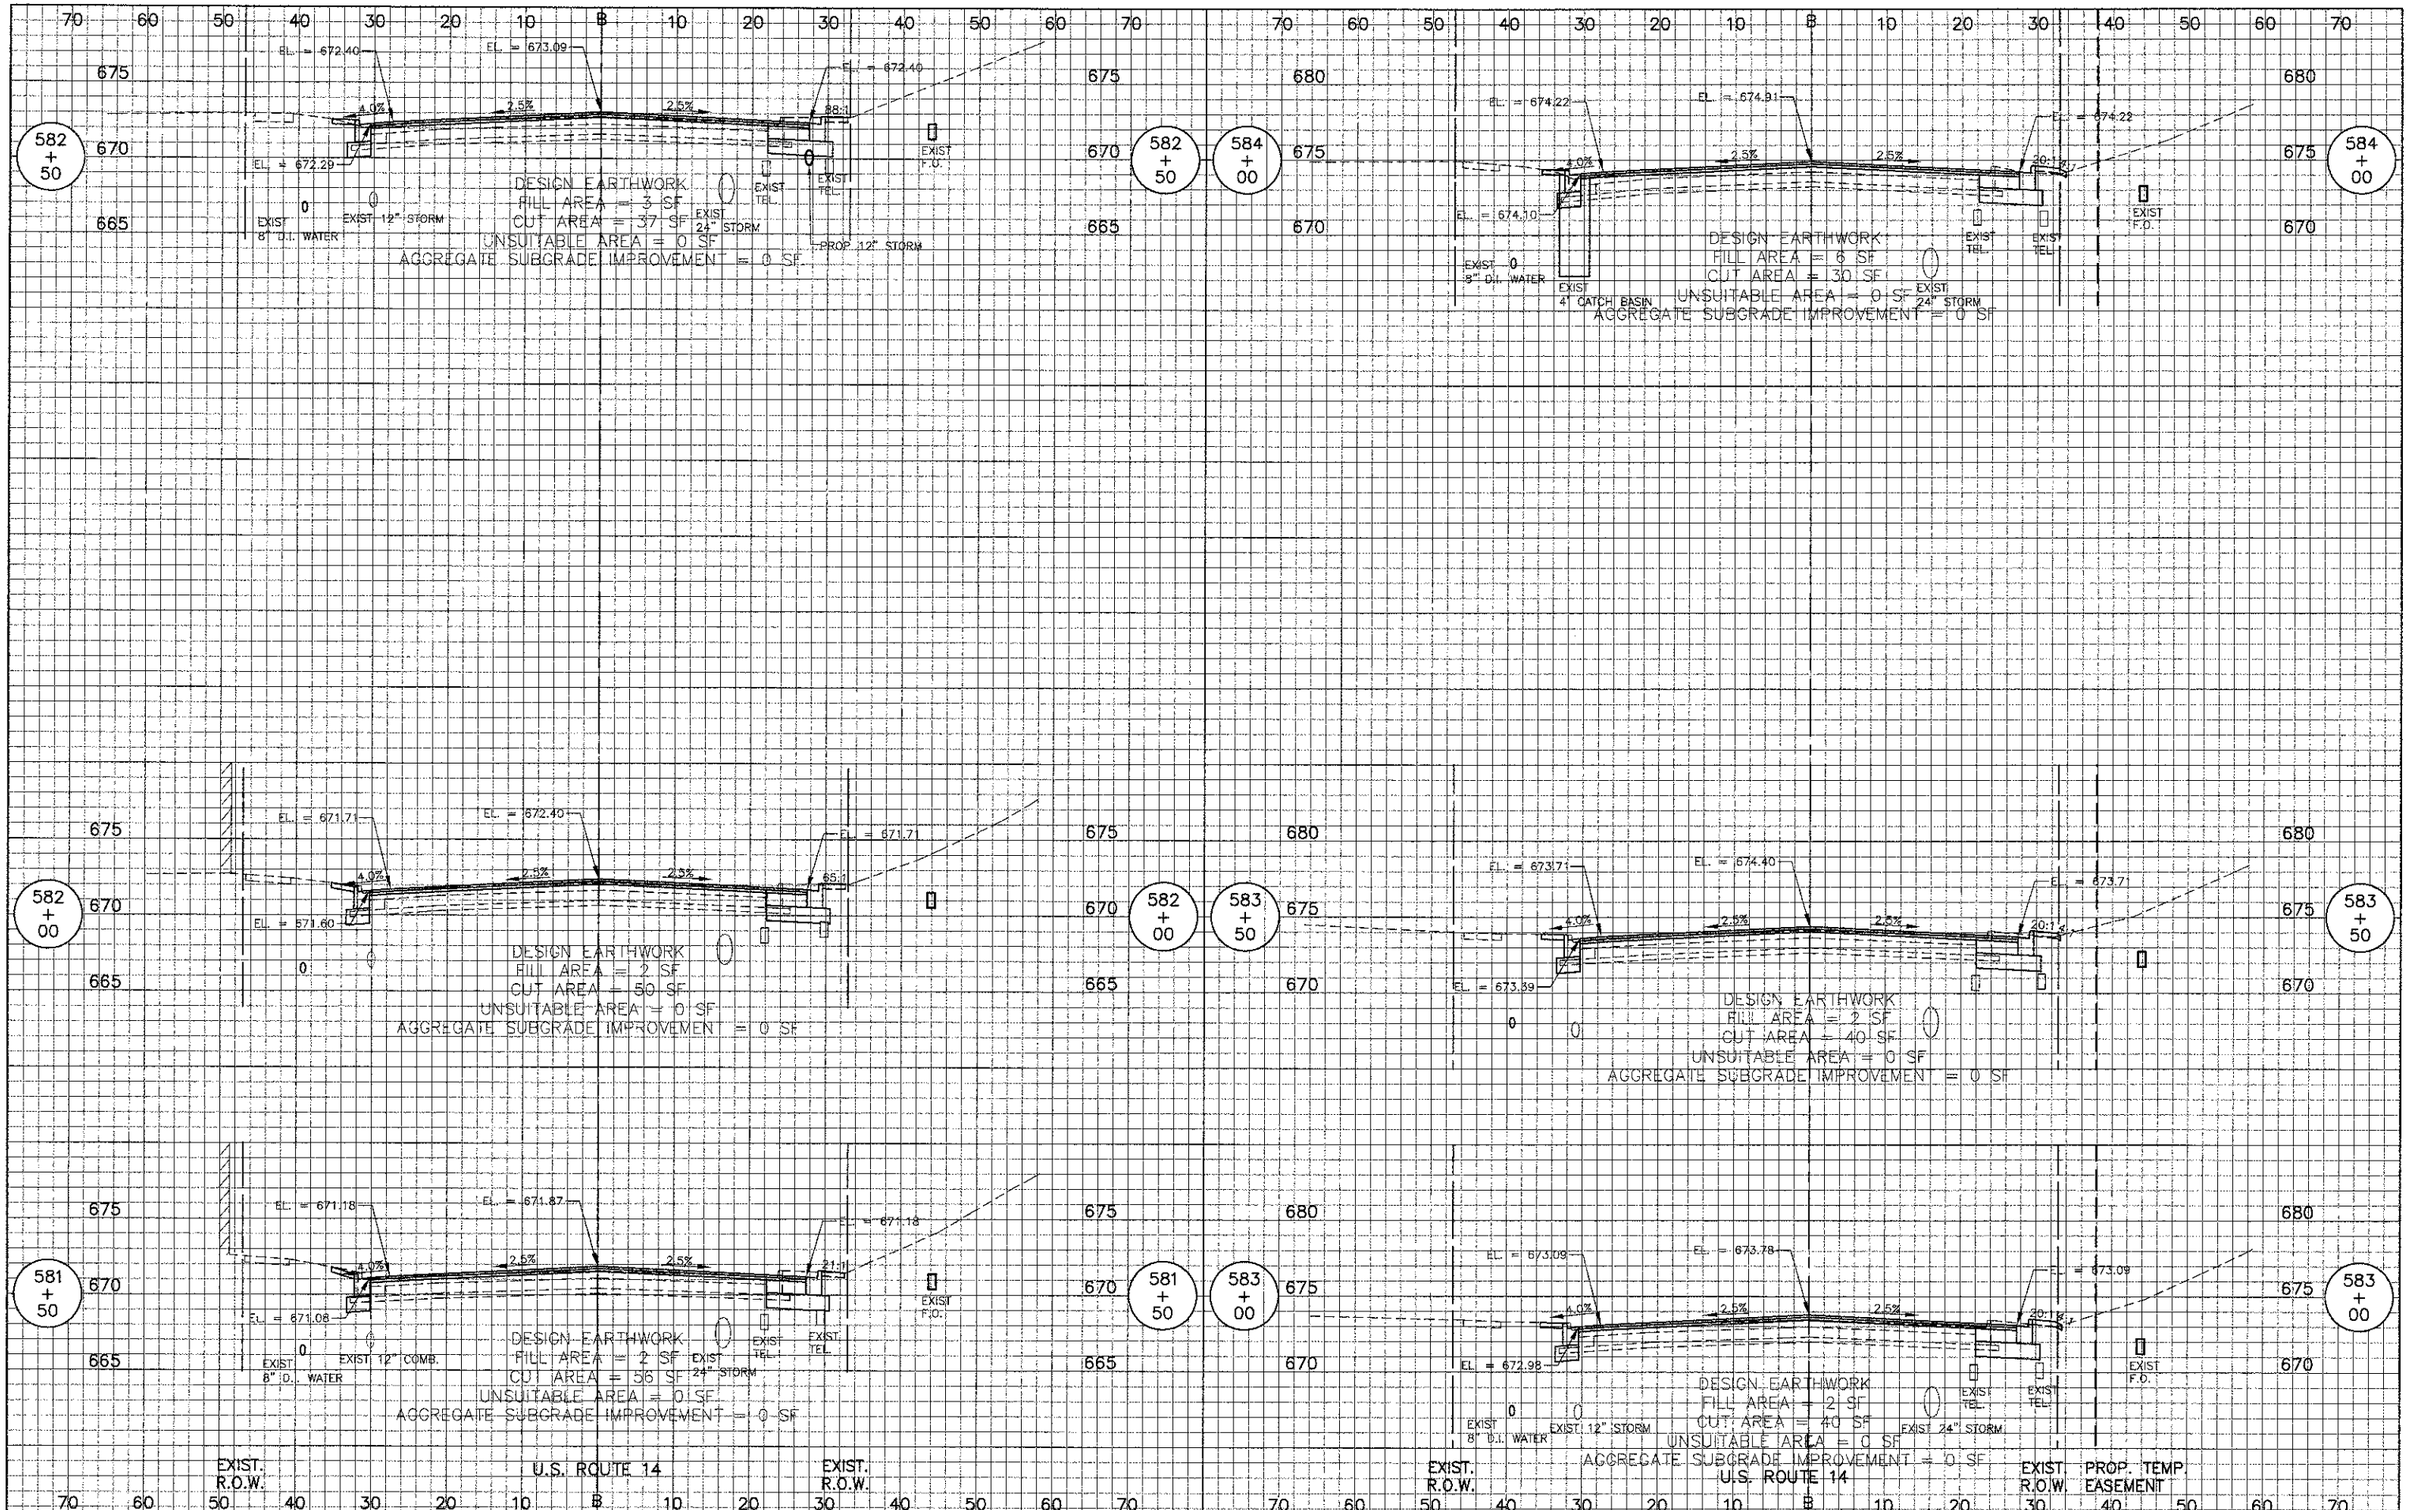

PLAN — NOTE BOOK NO. — SURVEYED — PLOTTED — ALIGNMENT CHECKED — RT. OF WAY CHECKED — CADD FILE NAME — BY — DATE

PROFILE — NOTE BOOK NO. — SURVEYED — PLOTTED — GRADES CHECKED — B.M. NOTED — STRUCTURE NOTATIONS CHKD — BY — DATE

CIVILTECH

USER NAME = $USER$	DESIGNED - RTM	REVISED -	
	DRAWN - JRR	REVISED -	
PLOT SCALE = $SCALE$	CHECKED - RTM	REVISED -	
PLOT DATE = $DATE$	DATE - 10/22/12	REVISED -	

STATE OF ILLINOIS
DEPARTMENT OF TRANSPORTATION

VERT 0 5 10
HORIZ 0 10 20
SCALE IN FEET

CROSS SECTIONS - U.S. 14 EAST

SHEET NO. 9 OF 12 SHEETS — STA 581+50 TO STA 584+00

F.A.U. RTE.	SECTION	COUNTY	TOTAL SHEETS	SHEET NO.
3512	02-00177-00 WR	COOK	142	131

PROJECT NO. M-8003(426) — CONTRACT NO. 63514

FED. ROAD DIST. NO. 1 — ILLINOIS — FED. AID PROJECT