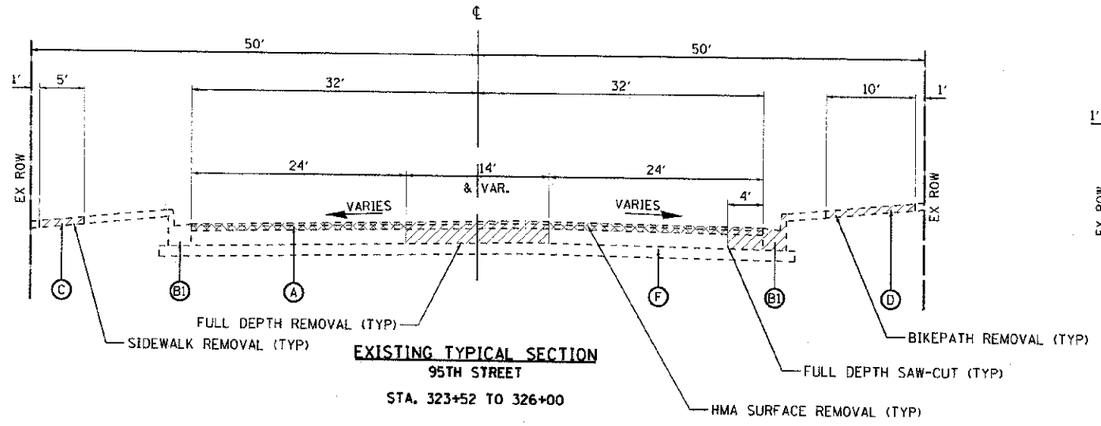

EXISTING TYPICAL SECTION
95TH STREET
STA. 323+52 TO 326+00

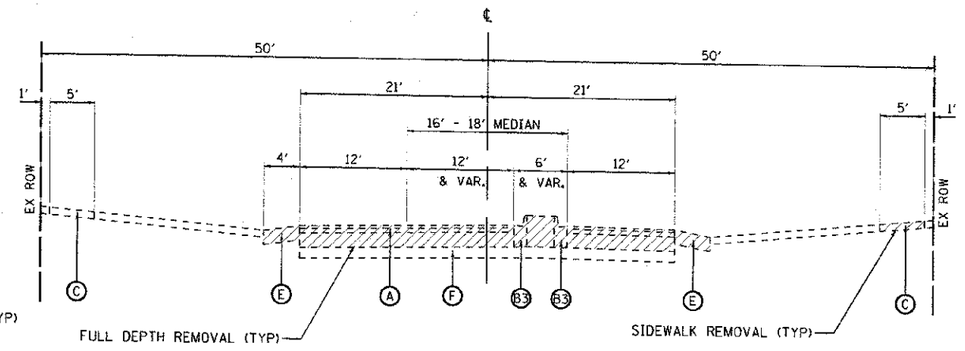

EXISTING TYPICAL SECTION
95TH (KINGS ROAD) NORTH OF BOUGHTON ROAD
STA. 372+30 TO 381+60

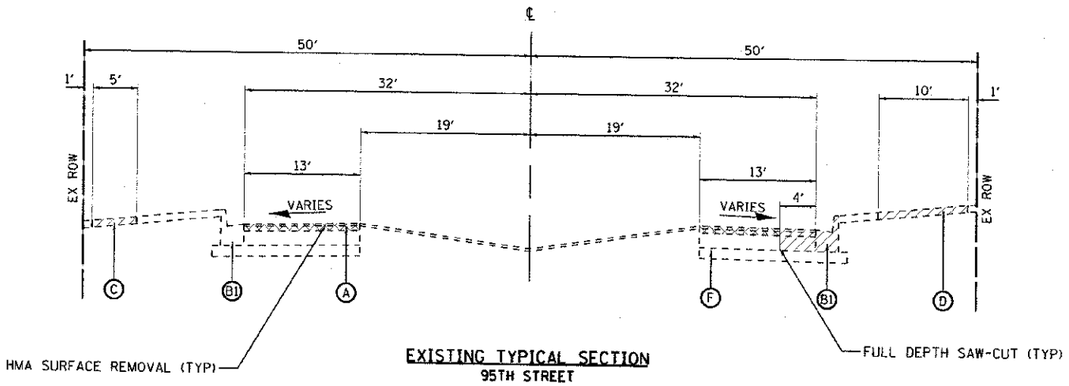

EXISTING TYPICAL SECTION
95TH STREET
STA. 326+00 TO 332+50

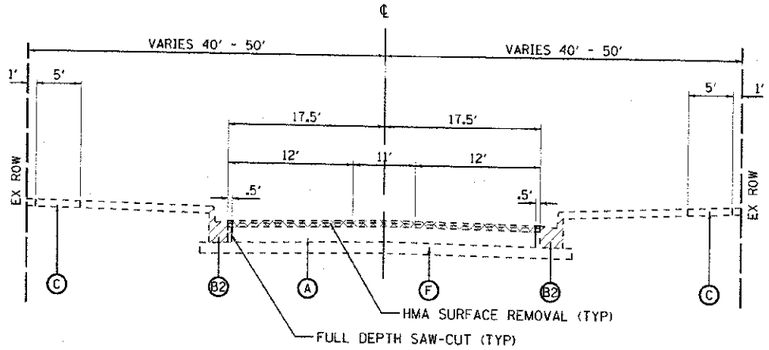

EXISTING TYPICAL SECTION
KINGS ROAD, SOUTH OF BOUGHTON ROAD
STA. 381+60 TO 386+34.48

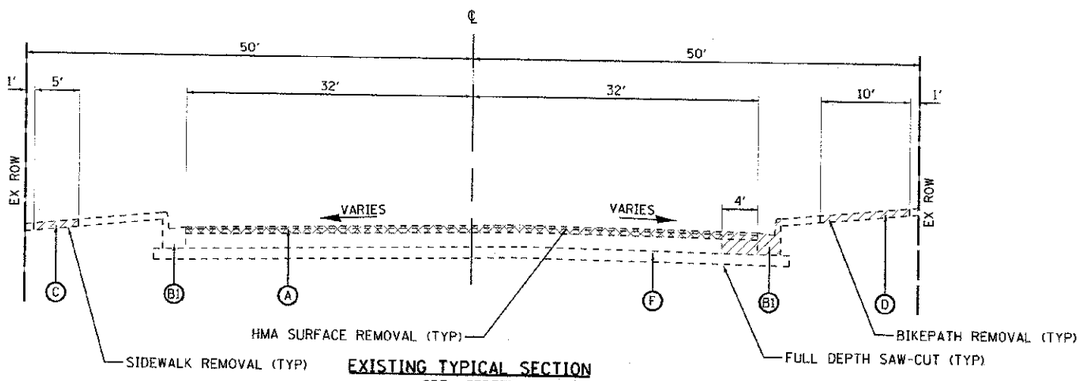

EXISTING TYPICAL SECTION
95TH STREET
STA. 332+50 TO 334+02

LEGEND

- (A) EXISTING HMA PAVEMENT
  - 1.5" SURFACE COURSE
  - 2.5" BINDER COURSE
  - 8" OR 10" BASE COURSE
- (B1) EXISTING B-6.24 CURB & GUTTER
- (B2) EXISTING B-6.18 CURB & GUTTER
- (B3) EXISTING B-6.12 CURB & GUTTER
- (C) EXISTING CONCRETE SIDEWALK
- (D) EXISTING HMA BIKEPATH
- (E) EXISTING AGGREGATE SHOULDER, 6"
- (F) EXISTING AGGREGATE BASE COURSE
  - 6" TYPICAL AND VARIES
- HMA SURFACE REMOVAL
- FULL DEPTH REMOVAL

URS
100 S.WACKER DR., SUITE 500
CHICAGO IL 60606
TEL (312)939-1000
FAX (312)939-4198

USER NAME = jenes.pjush	DESIGNED - JRP	REVISED -
	DRAWN - MRF	REVISED -
PLOT SCALE = 20.0000 ' / IN.	CHECKED JRP	REVISED -
PLOT DATE = 12/6/2012	DATE - 10/19/2012	REVISED -

STATE OF ILLINOIS
DEPARTMENT OF TRANSPORTATION

EXISTING TYPICAL SECTIONS

SCALE: NTS | DRAWING NO. 2 OF 7 | STA. | TO STA.

F.A.U. RTE.	SECTION	COUNTY	TOTAL SHEETS	SHEET NO.
1644	01-00181-00-FP	WILL	328	12

CONTRACT NO. 63647
ILLINOIS FED. AID PROJECT

FILE NAME = c:\wisdot\2386738\95th\design\construction\xsec\mp\typicalsections\Sht-Typ1sec-dlt.dgn