LEGEND

1. HOT-MIX ASPHALT SURFACE COURSE, MIX "D", N70 (2")
2. HOT-MIX ASPHALT BINDER COURSE, IL-19.0, N70 (10.5")
3. BITUMINOUS MATERIALS (PRIME COAT)
4. AGGREGATE SUBGRADE IMPROVEMENT 12"
5. COMBINATION CONCRETE CURB AND GUTTER, TYPE B-9.12 (MEDIAN C&G TO BE REVERSE PITCHED UNLESS OTHERWISE NOTED)
6. COMBINATION CONCRETE CURB AND GUTTER, TYPE B-9.24
7. CONCRETE MEDIAN SURFACE, 4 INCH
8. PORTLAND CEMENT CONCRETE SIDEWALK 5 INCH
9. HOT-MIX ASPHALT SURFACE COURSE, MIX "D", N50 (3")
10. AGGREGATE BASE COURSE, TYPE B 6"
11. TOPSOIL EXCAVATION AND PLACEMENT (4")
12. SEEDING, CLASS 2A
13. AGGREGATE BASE COURSE, TYPE B 4"
14. SODDING, SALT TOLERANT
15. AGGREGATE BASE COURSE, TYPE B
16. STRIP REFLECTIVE CRACK CONTROL TREATMENT
17. HMA SURFACE REMOVAL, 1¾"

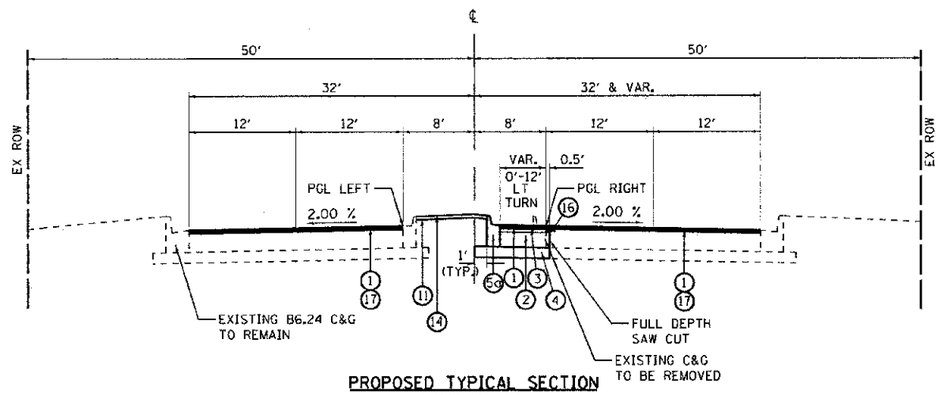

PROPOSED TYPICAL SECTION
BOUGHTON ROAD

STA. 55+83.71 TO 60+34.85

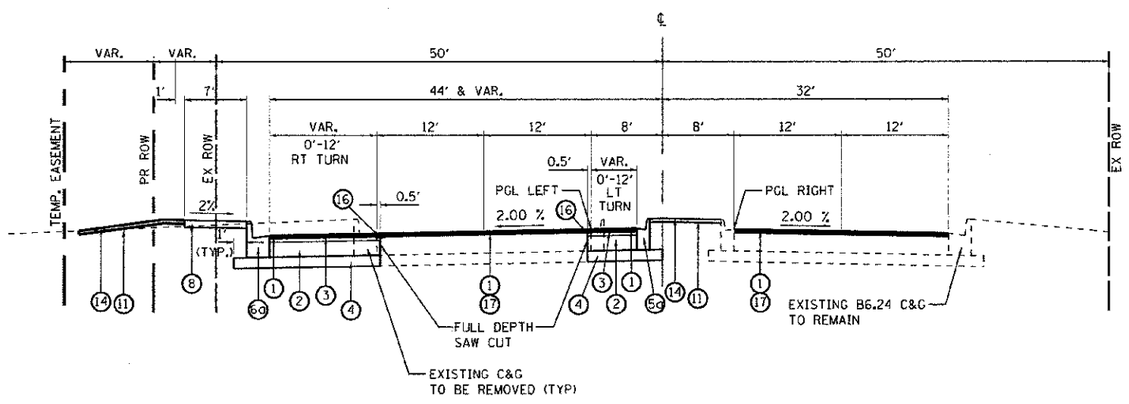

PROPOSED TYPICAL SECTION
BOUGHTON ROAD

STA. 60+34.85 TO 67+63.37

URS
100 S.WACKER DR.
SUITE 500
CHICAGO IL.60606
TEL (312)939-1000
FAX (312)939-4198

USER NAME = jjones.pwk	DESIGNED - JRP	REVISED -	
	DRAWN - MRF	REVISED -	
PLOT SCALE = 20.0000 ' / IN.	CHECKED - JRP	REVISED -	
PLOT DATE = 10/15/2012	DATE - 10/19/2012	REVISED -	

STATE OF ILLINOIS
DEPARTMENT OF TRANSPORTATION

BOUGHTON ROAD
PROPOSED TYPICAL SECTIONS

SCALE: NTS | DRAWING NO. 7 OF 7 | STA. | TO STA.

F.A.U. RTE.	SECTION	COUNTY	TOTAL SHEETS	SHEET NO.
1644	01-00181-00-FP	WILL	328	17

CONTRACT NO. 63647

ILLINOIS FED. AID PROJECT

FILE NAME = q:\houdon_2537738, 95th\drawings\contract\plan\highway\typicalsection\tht-typsec-001.dgn