LEGEND (BOTH PLANS):

- HMA SURFACE REMOVAL
- PAVEMENT REMOVAL
- MEDIAN REMOVAL
- DRIVEWAY PAVEMENT REMOVAL
- SIDEWALK REMOVAL
- BIKE PATH REMOVAL
- BUTT JOINT REMOVAL
- CURB & GUTTER REMOVAL
- TREE REMOVAL (INCH DIA.) (TREES LESS THAN 6-I.D. SHOWN FOR REMOVAL BUT NOT PAID SEPARATELY)

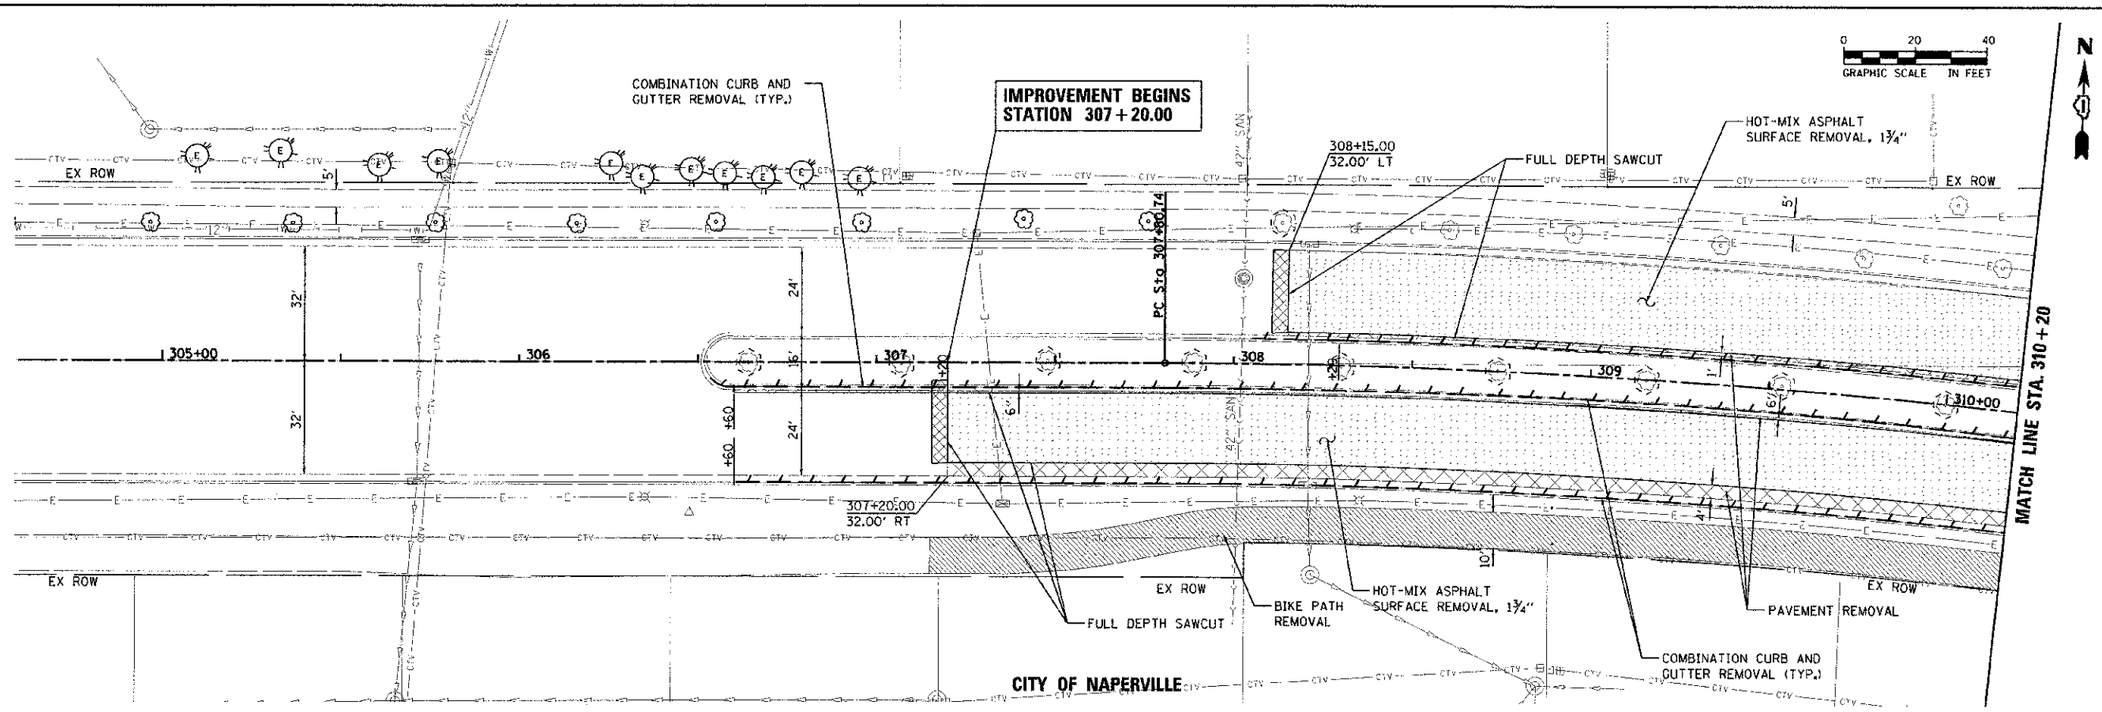

URS				
100 S.WACKER DR. SUITE 500 CHICAGO IL 60606 TEL (312)939-1000 FAX (312)939-4198	USER NAME = jamesjpugh	DESIGNED - JRP	REVISED -	STATE OF ILLINOIS DEPARTMENT OF TRANSPORTATION
		DRAWN - MRF	REVISED -	
	PLOT SCALE = 20.0000 ' / IN.	CHECKED - JRP	REVISED -	
	PLOT DATE = 10/15/2012	DATE - 10/19/2012	REVISED -	

95TH STREET
REMOVAL PLANS

SCALE: 1"=20' | DRAWING NO. 1 OF 9 | STA. 299+00 TO STA. 310+20

F.A.U. RTE.	SECTION	COUNTY	TOTAL SHEETS	SHEET NO.
1644	01-00181-00-FP	WILL	328	27

CONTRACT NO. 63647

ILLINOIS FED. AID PROJECT