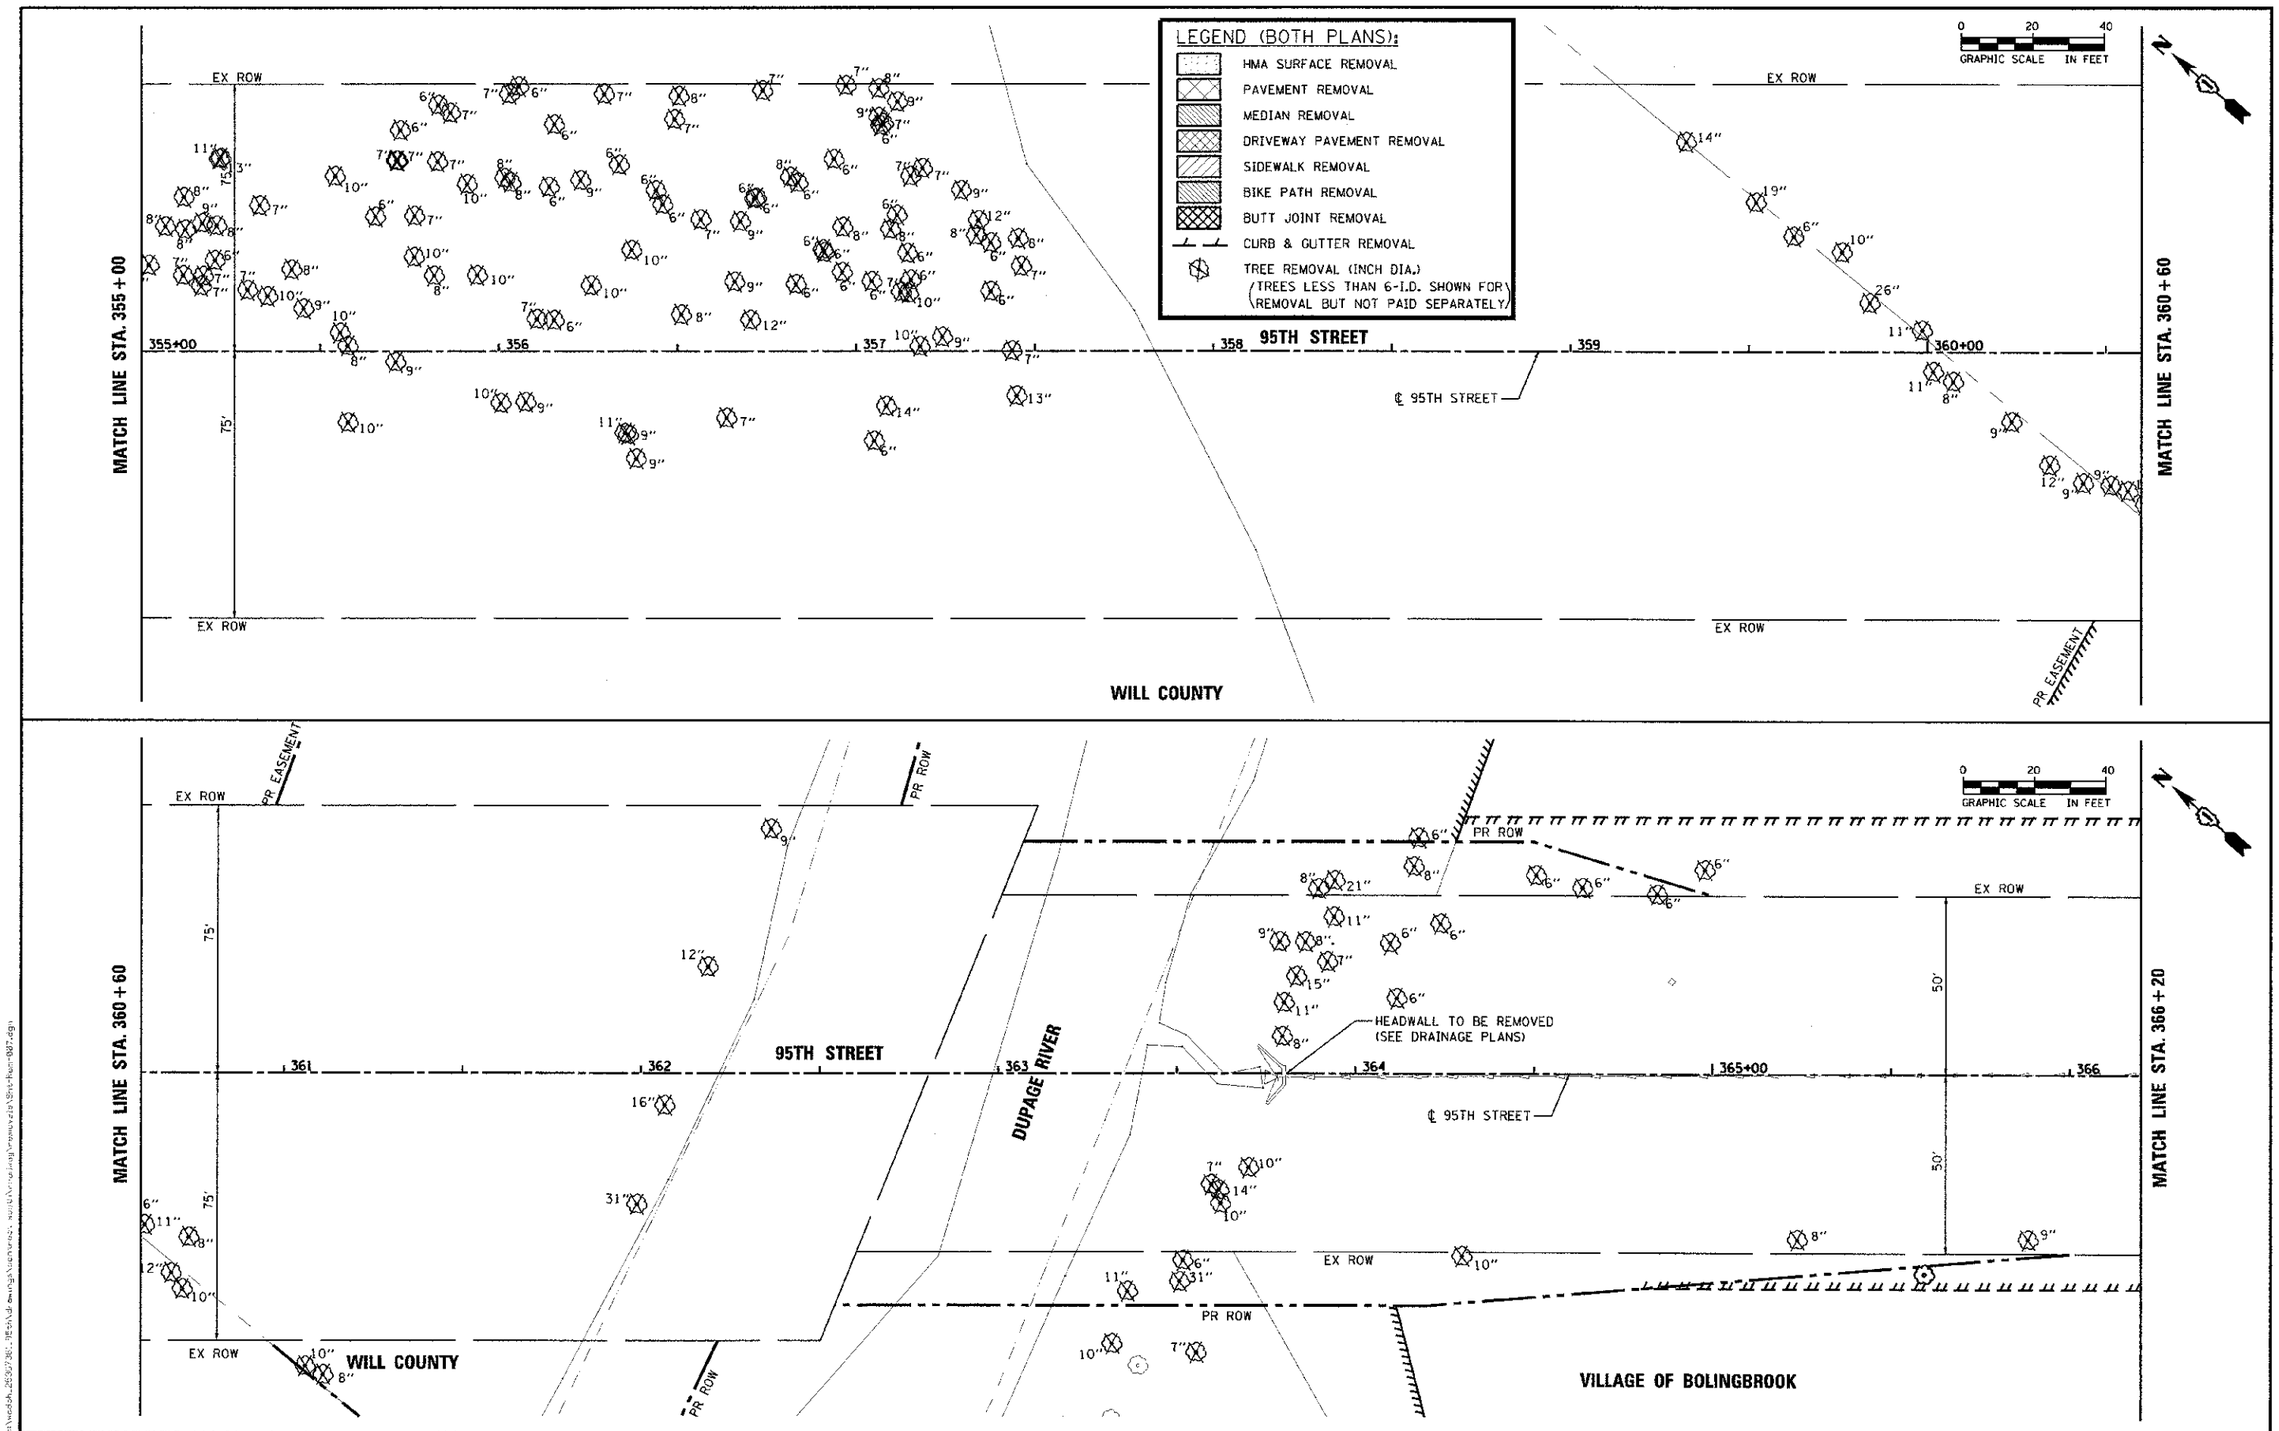

URS 100 S.WACKER DR. SUITE 500 CHICAGO IL 60606 TEL (312)939-1000 FAX (312)939-1198	USER NAME = James.push	DESIGNED - JRP	REVISED -	STATE OF ILLINOIS DEPARTMENT OF TRANSPORTATION	95TH STREET REMOVAL PLANS
		DRAWN - MRF	REVISED -		SCALE: 1"=20' DRAWING NO. 6 OF 9 STA. 355+00 TO STA. 366+20
	PLOT SCALE = 20.0000 ' / IN.	CHECKED - JRP	REVISED -		
	PLOT DATE = 10/15/2012	DATE - 10/19/2012	REVISED -		

F.A.U. RTE.	SECTION	COUNTY	TOTAL SHEETS	SHEET NO.
1644	01-00181-00-FP	WILL	328	32
		CONTRACT NO. 63647		
	ILLINOIS FED. AID PROJECT			

FILE NAME = c:\projects\262973801_195th\Highway\Drawings\Construction\Sheet\Plan-0007.dgn