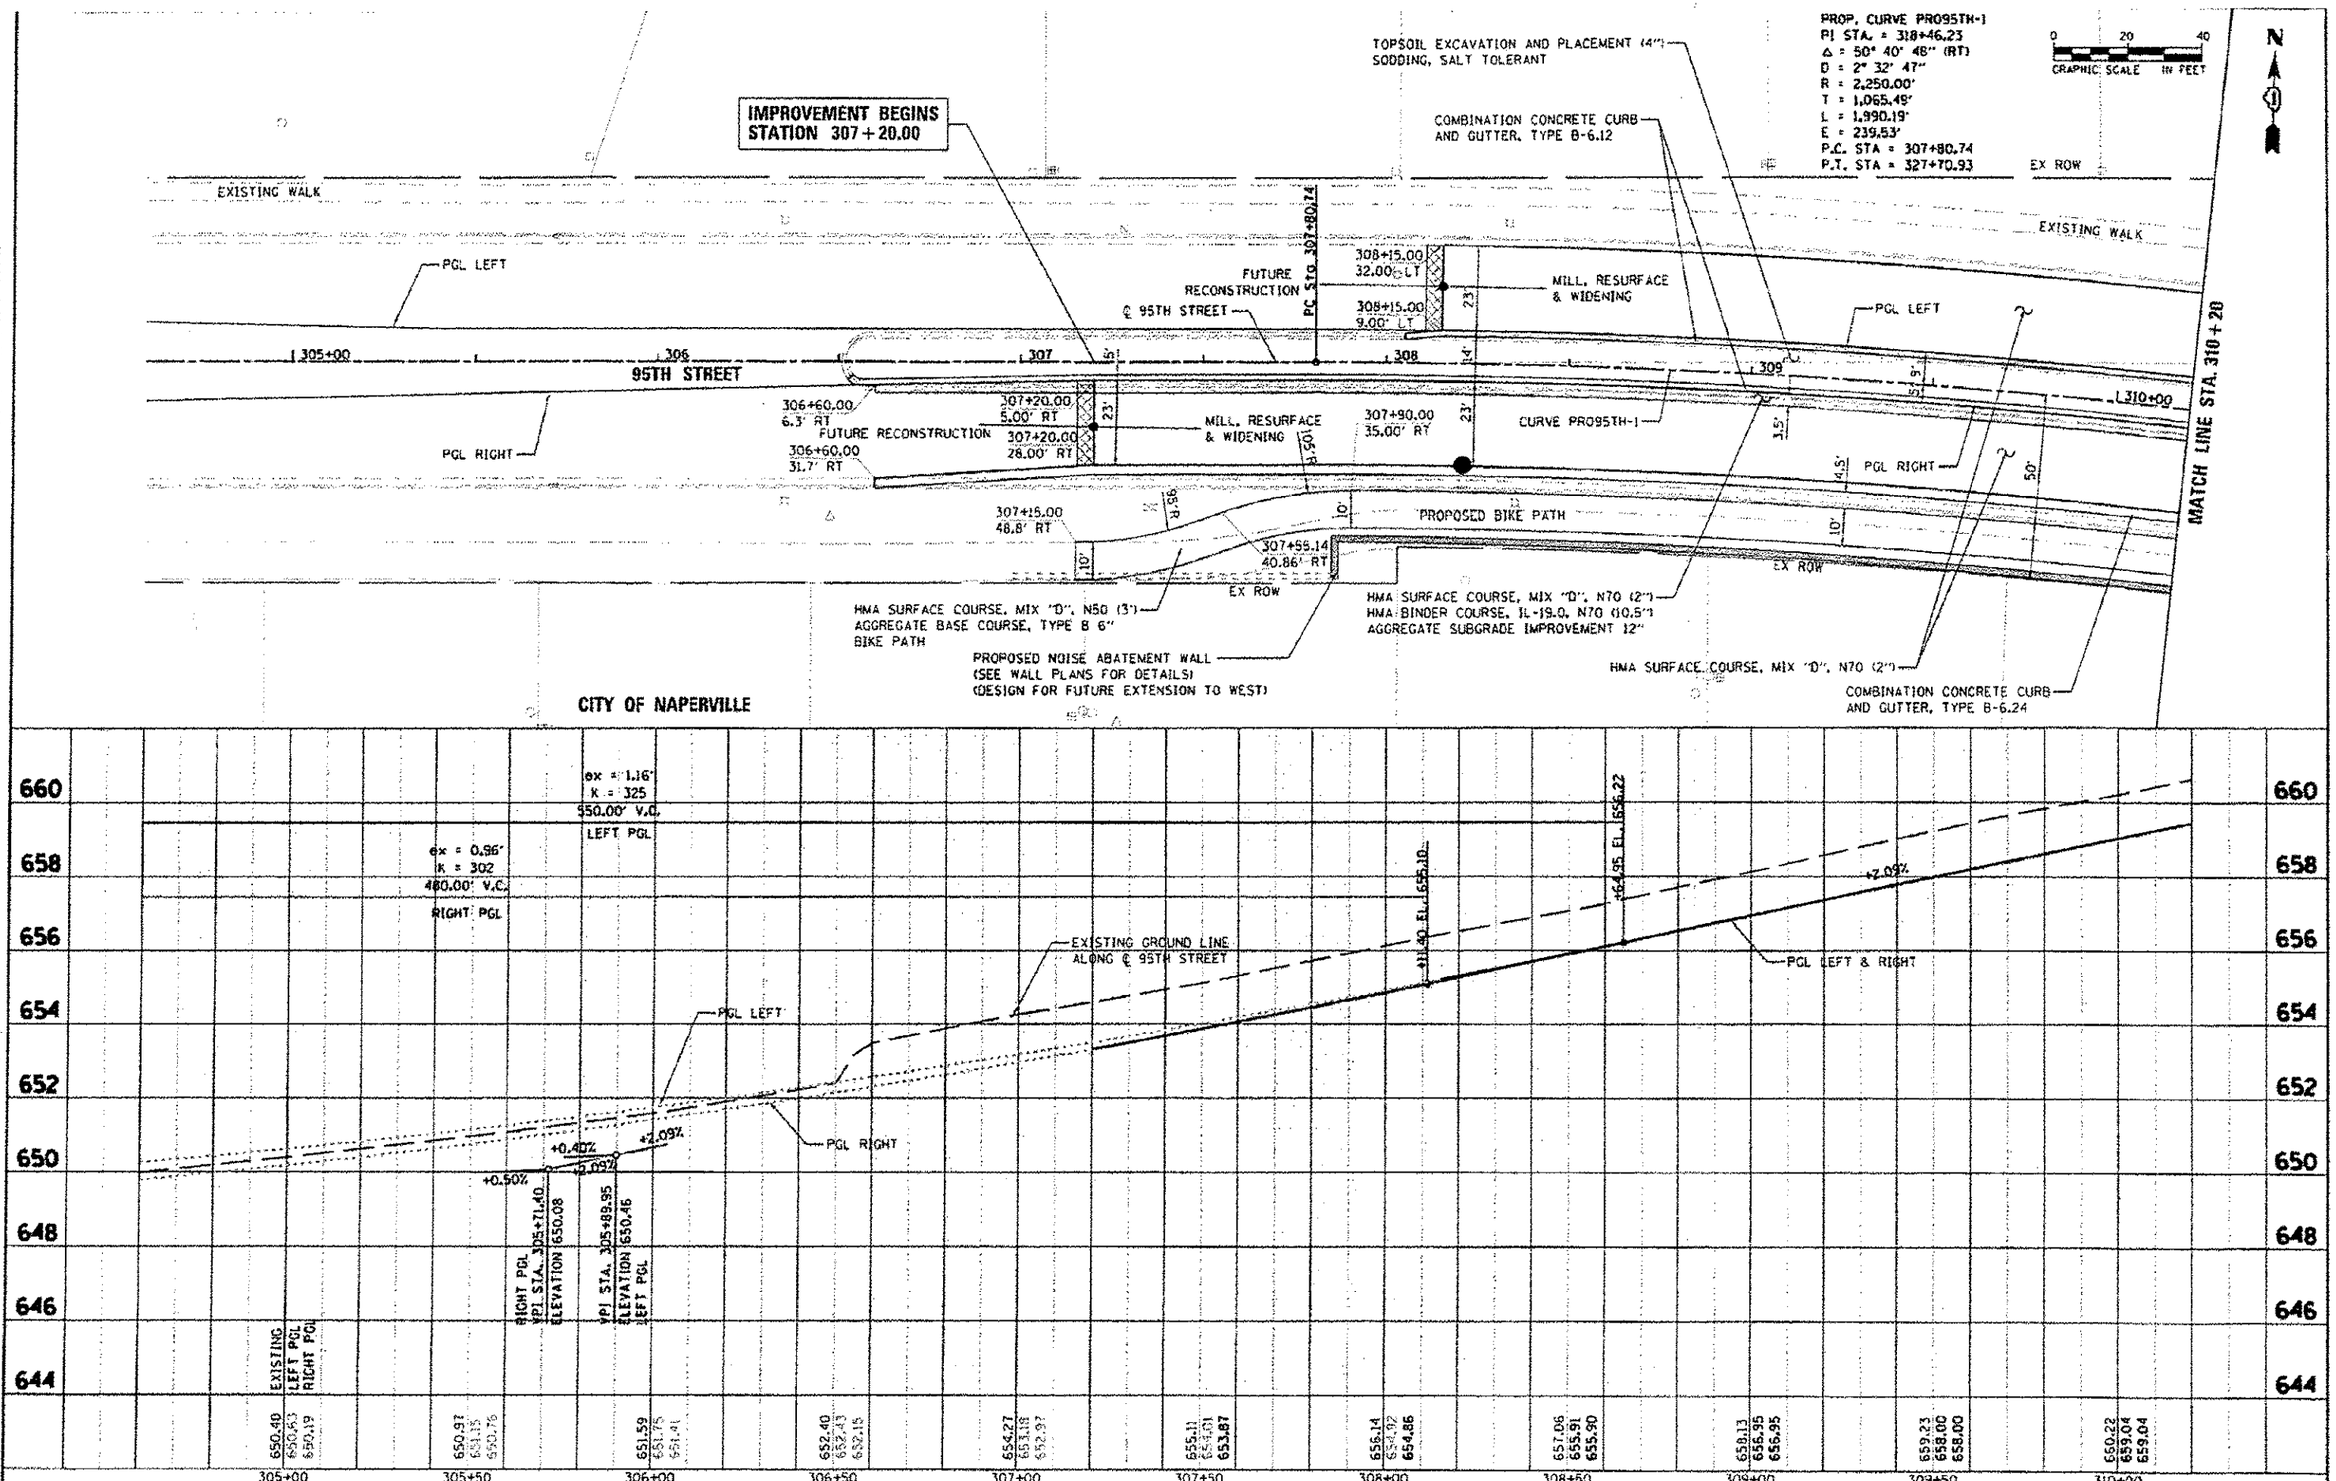

URS 100 S. WACKER DR. SUITE 500 CHICAGO IL 60606 TEL (312)-939-1000 FAX (312)-939-4198	DESIGNED JRP	REVISED	STATE OF ILLINOIS DEPARTMENT OF TRANSPORTATION	95TH STREET ROADWAY PLAN & PROFILE
	DRAWN KB	REVISED		
	CHECKED JRP	REVISED		
	DATE 10/19/2012	REVISED		SCALE: 1"=20' DRAWING NO. 1 OF 17 STA. 304+60 TO STA. 310+20

F.A.U. RTE.	SECTION	COUNTY	TOTAL SHEETS	SHEET NO.
1644	01-00181-00-FP	WILL	328	36

CONTRACT NO. 63647

ILLINOIS FED. AID PROJECT