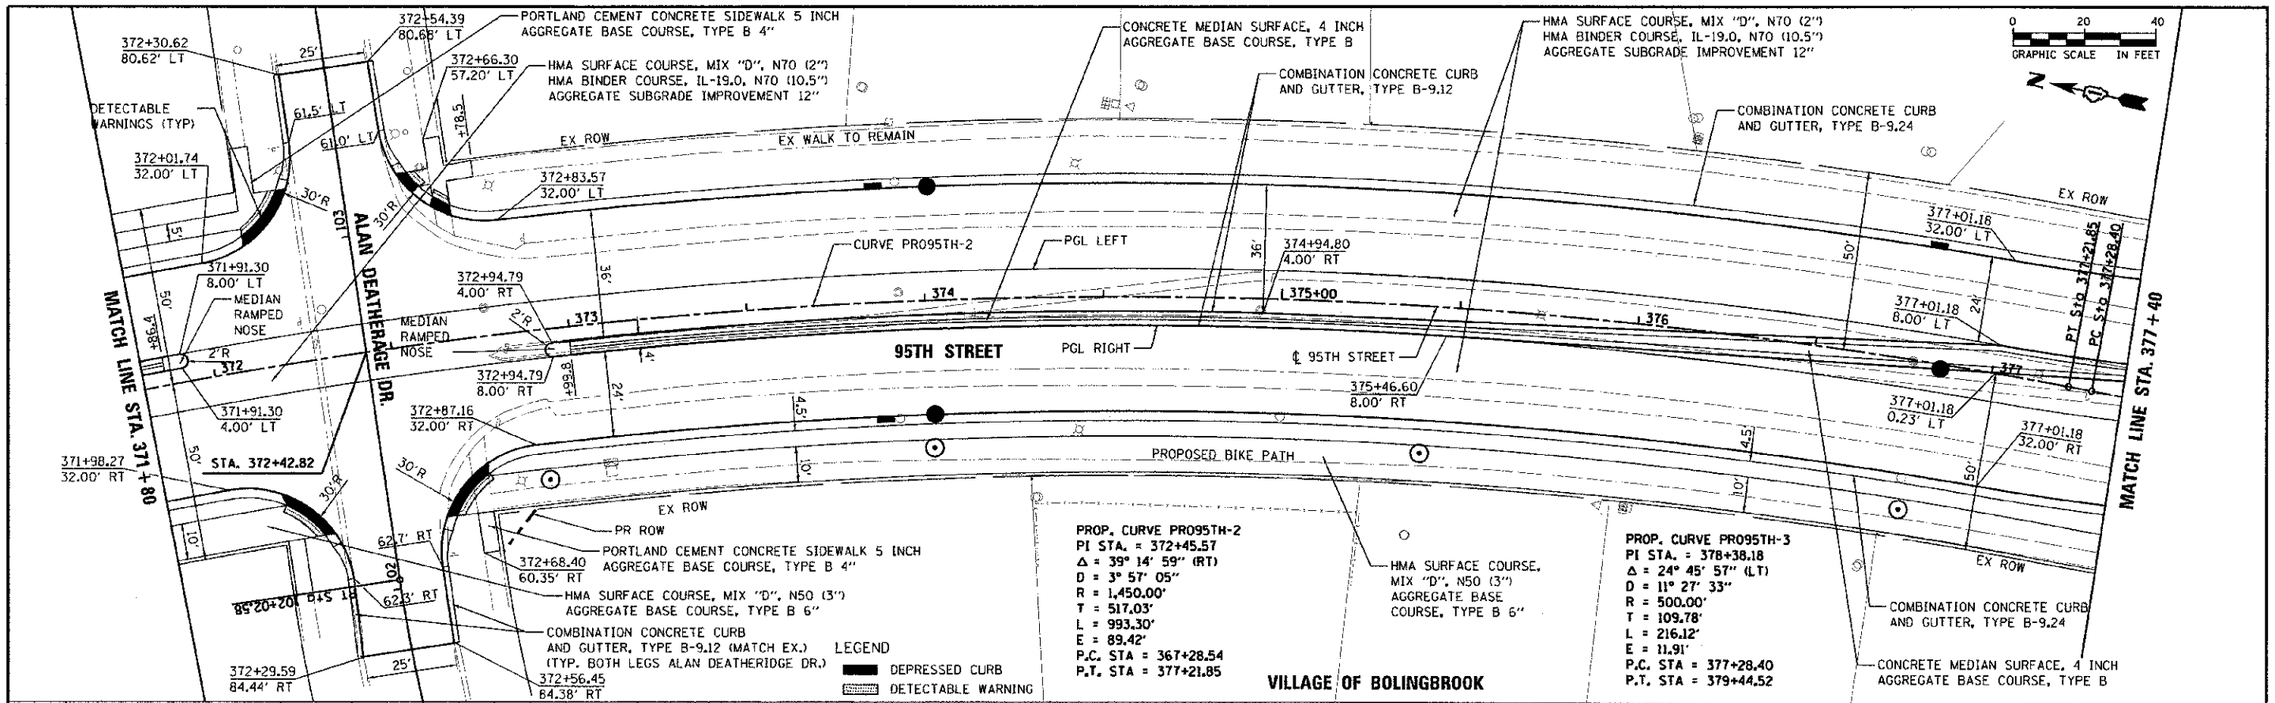

URS 100 S. WACKER DR. SUITE 500 CHICAGO IL 60606 TEL (312)939-1000 FAX (312)939-4198	USER NAME = jurewpush	DESIGNED - JRP	REVISED -
		DRAWN - KB	REVISED -
	PLOT SCALE = 20.0000 ' / IN.	CHECKED - JRP	REVISED -
	PLOT DATE = 10/15/2012	DATE - 10/19/2012	REVISED -

STATE OF ILLINOIS
DEPARTMENT OF TRANSPORTATION

95TH STREET
ROADWAY PLAN & PROFILE

SCALE: 1"=20' | DRAWING NO. 13 OF 17 | STA. 371+80 TO STA. 377+40

F.A.U. RTE.	SECTION	COUNTY	TOTAL SHEETS	SHEET NO.
1644	01-00181-00-FP	WILL	328	48

CONTRACT NO. 63647
ILLINOIS FED. AID PROJECT