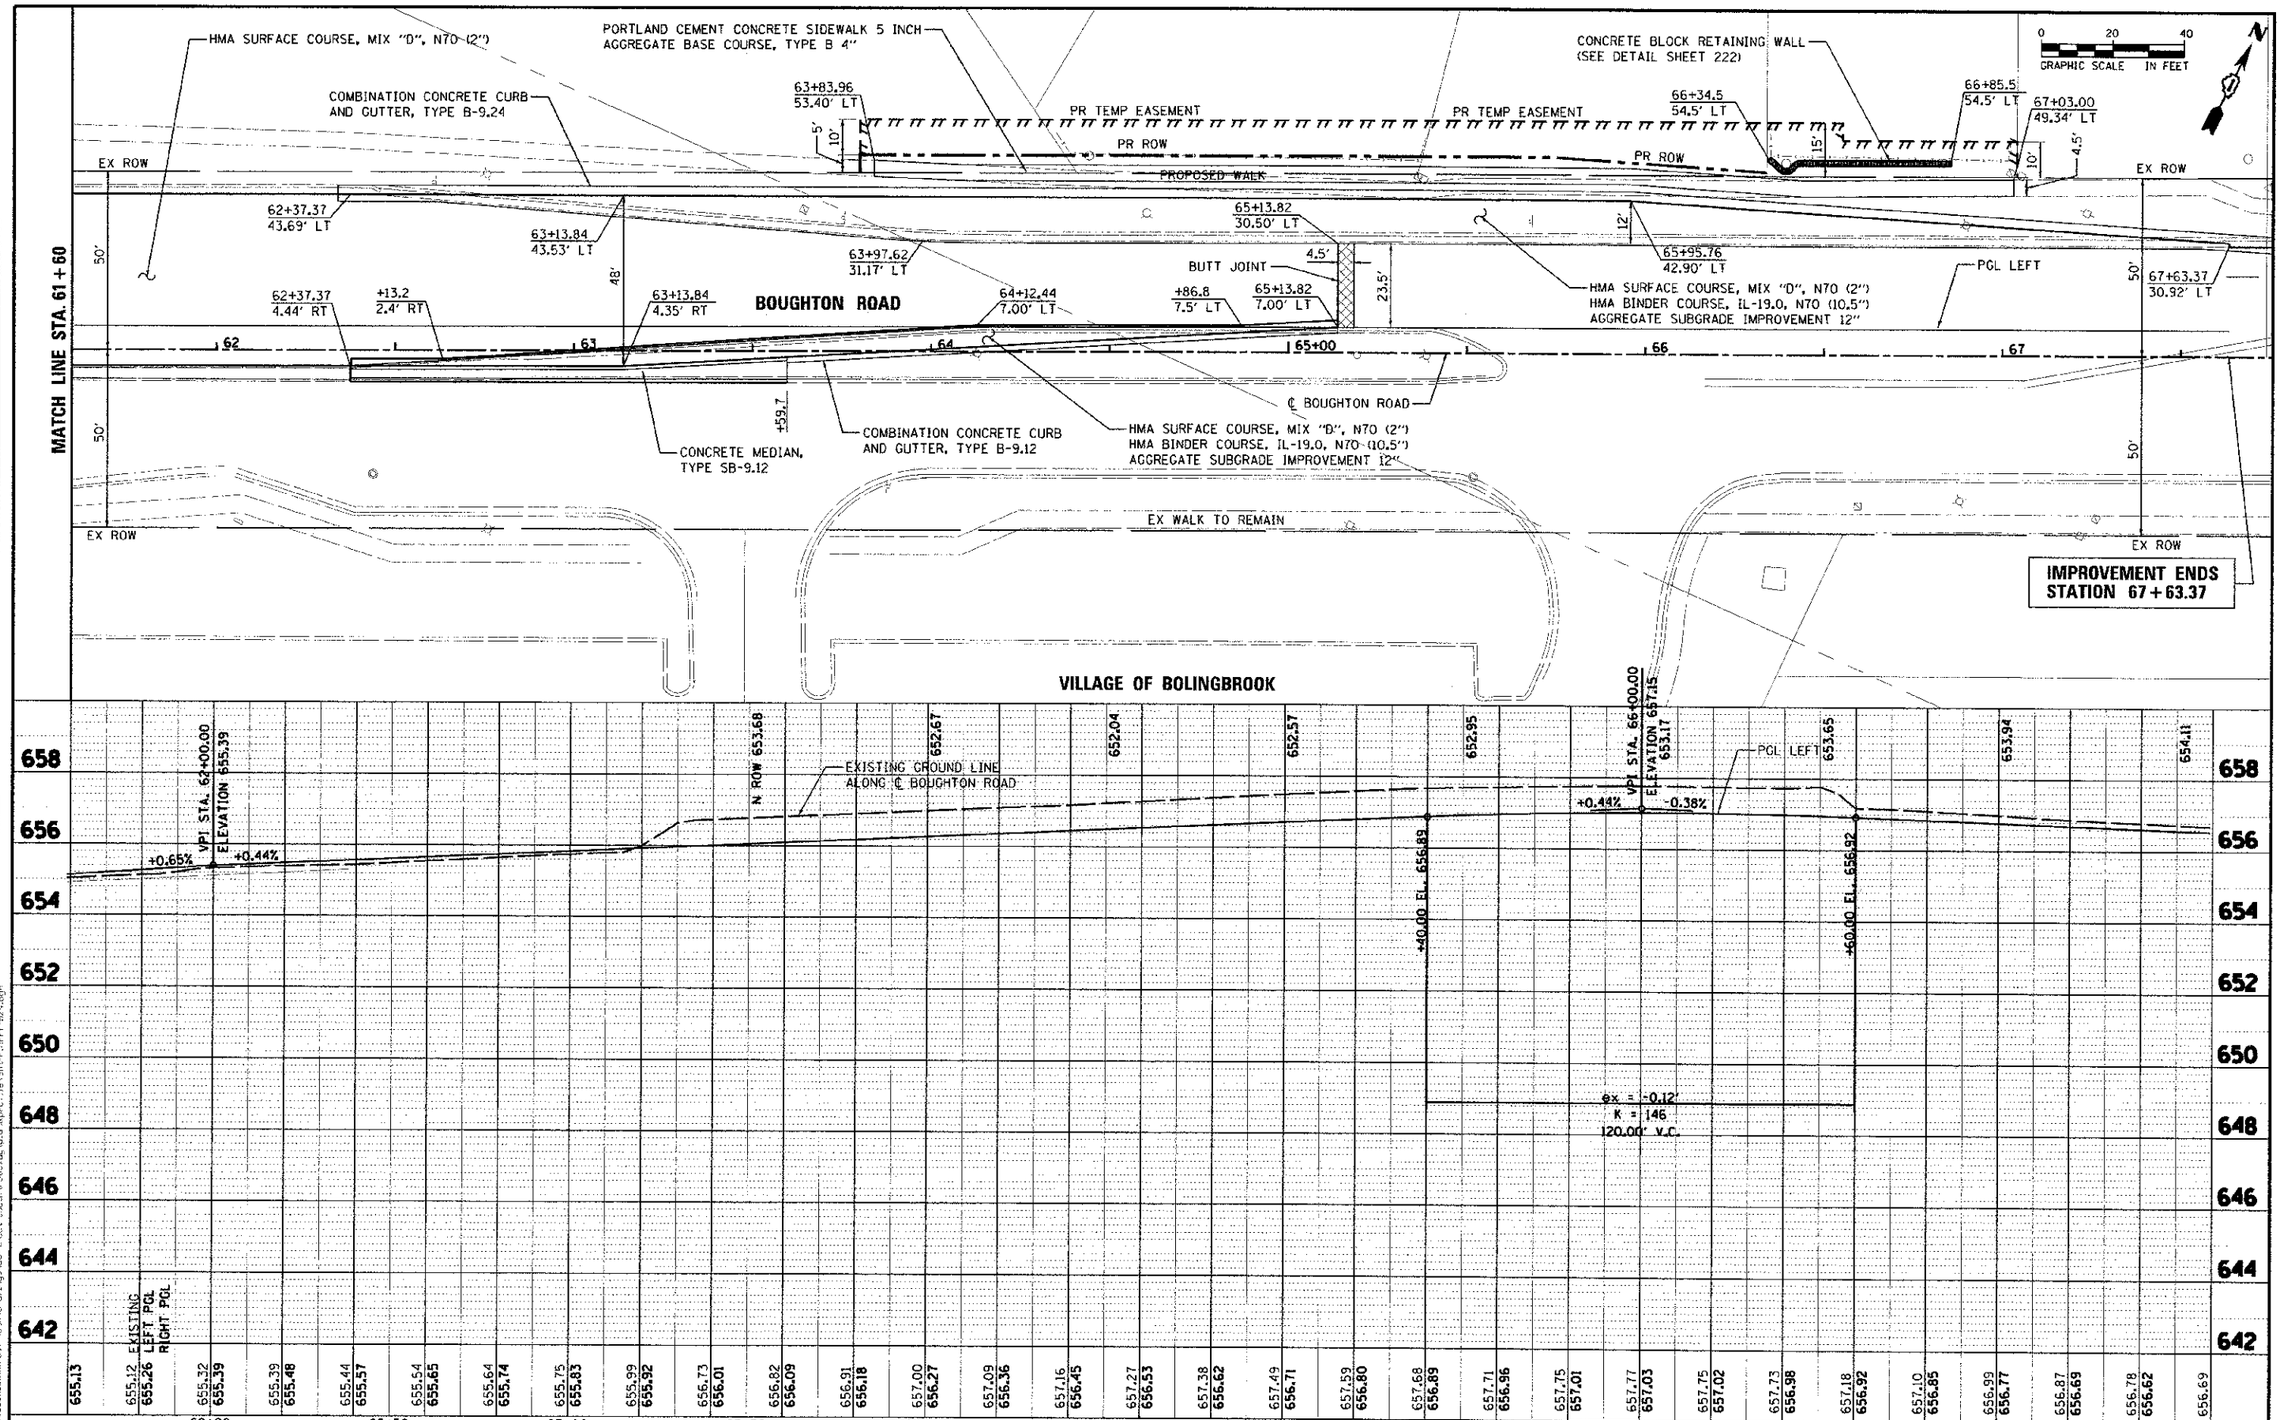

USER NAME - jamesjrp	DESIGNED - JRP	REVISED	
	DRAWN - KB	REVISED	
PLOT SCALE = 20.0000 ' / IN.	CHECKED - JRP	REVISED	
PLOT DATE - 10/15/2012	DATE - 10/19/2012	REVISED	

URS 100 S.WACKER DR. SUITE 500 CHICAGO IL 60606 TEL (312)939-1000 FAX (312)939-4198

STATE OF ILLINOIS
DEPARTMENT OF TRANSPORTATION

BOUGHTON ROAD
ROADWAY PLAN & PROFILE

SCALE: 1"=20' | DRAWING NO. 17 OF 17 | STA. 61+60 | TO STA. 67+78.83

F.A.U. RTE.	SECTION	COUNTY	TOTAL SHEETS	SHEET NO.
1644	01-00181-00-FP	WILL	328	52

CONTRACT NO. 63647

ILLINOIS FED. AID PROJECT

FILE NAME = c:\cadd\25736730-tb\Plan+prof\bough-tmst-road\plan+prof-bough-tmst-road.dgn