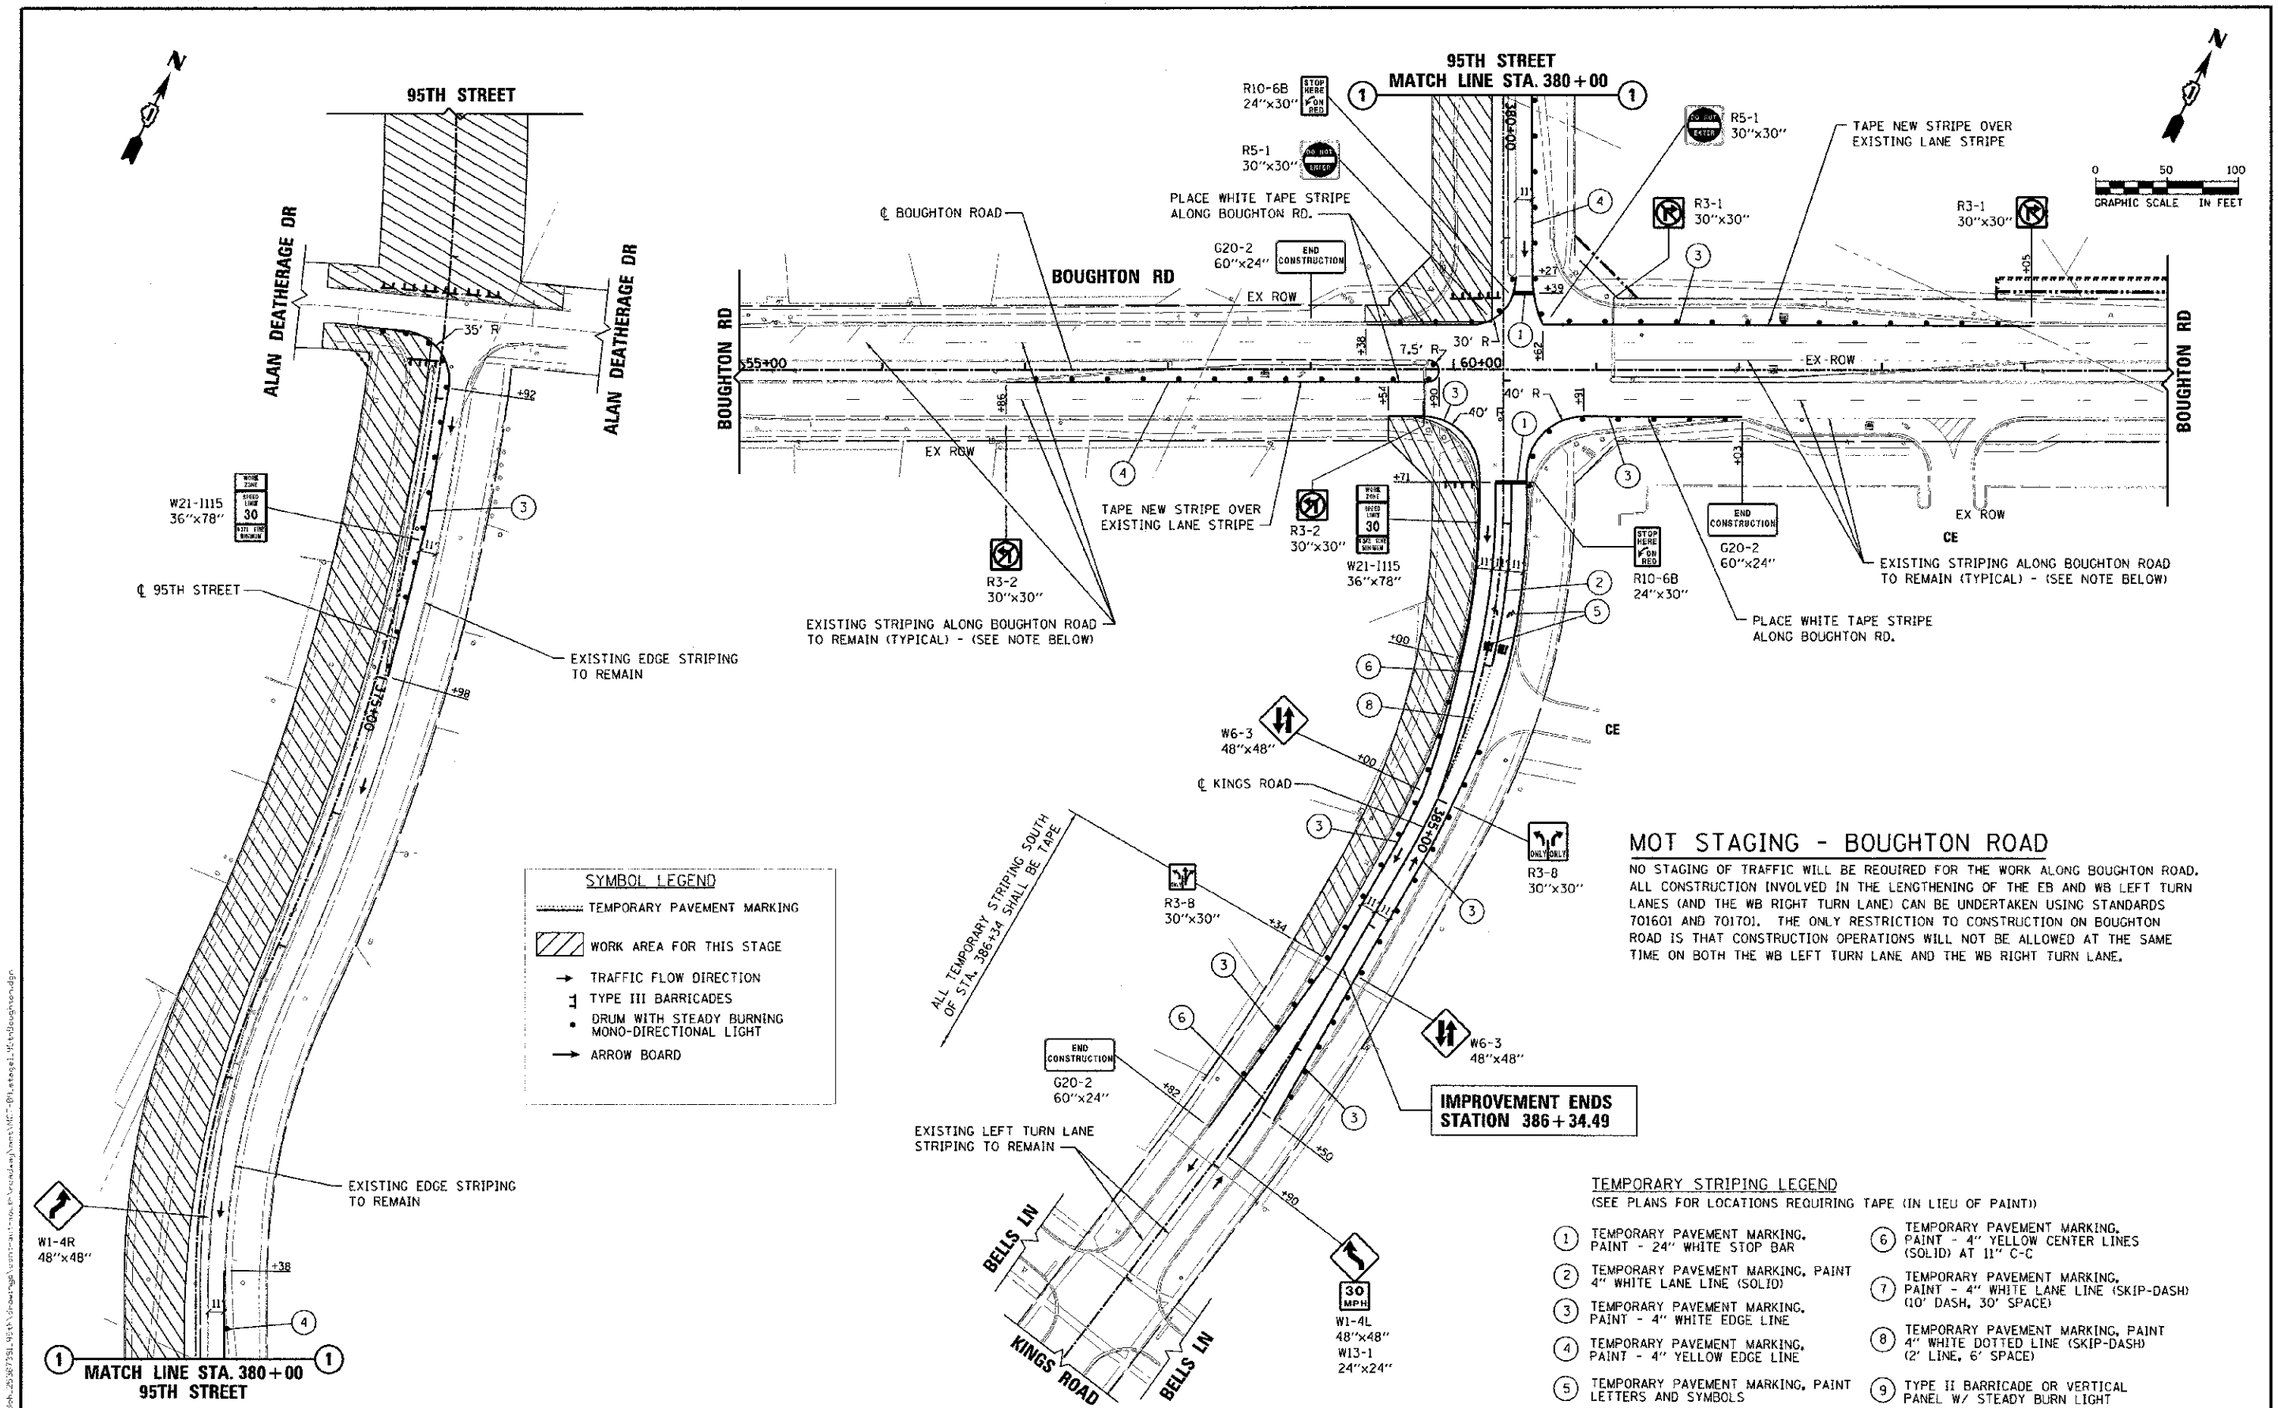

SYMBOL LEGEND

- TEMPORARY PAVEMENT MARKING
- WORK AREA FOR THIS STAGE
- TRAFFIC FLOW DIRECTION
- TYPE III BARRICADES
- DRUM WITH STEADY BURNING MONO-DIRECTIONAL LIGHT
- ARROW BOARD

MOT STAGING - BOUGHTON ROAD

NO STAGING OF TRAFFIC WILL BE REQUIRED FOR THE WORK ALONG BOUGHTON ROAD. ALL CONSTRUCTION INVOLVED IN THE LENGTHENING OF THE EB AND WB LEFT TURN LANES (AND THE WB RIGHT TURN LANE) CAN BE UNDERTAKEN USING STANDARDS 701601 AND 701701. THE ONLY RESTRICTION TO CONSTRUCTION ON BOUGHTON ROAD IS THAT CONSTRUCTION OPERATIONS WILL NOT BE ALLOWED AT THE SAME TIME ON BOTH THE WB LEFT TURN LANE AND THE WB RIGHT TURN LANE.

TEMPORARY STRIPING LEGEND

(SEE PLANS FOR LOCATIONS REQUIRING TAPE (IN LIEU OF PAINT))

1. TEMPORARY PAVEMENT MARKING, PAINT - 24" WHITE STOP BAR
2. TEMPORARY PAVEMENT MARKING, PAINT 4" WHITE LANE LINE (SOLID)
3. TEMPORARY PAVEMENT MARKING, PAINT - 4" WHITE EDGE LINE
4. TEMPORARY PAVEMENT MARKING, PAINT - 4" YELLOW EDGE LINE
5. TEMPORARY PAVEMENT MARKING, PAINT LETTERS AND SYMBOLS
6. TEMPORARY PAVEMENT MARKING, PAINT - 4" YELLOW CENTER LINES (SOLID) AT 11" C-C
7. TEMPORARY PAVEMENT MARKING, PAINT - 4" WHITE LANE LINE (SKIP-DASH) (10' DASH, 30' SPACE)
8. TEMPORARY PAVEMENT MARKING, PAINT 4" WHITE DOTTED LINE (SKIP-DASH) (2' LINE, 6' SPACE)
9. TYPE II BARRICADE OR VERTICAL PANEL W/ STEADY BURN LIGHT

URS
100 S.WACKER DR.
SUITE 500
CHICAGO ILLINOIS
TEL (312)939-1000
FAX (312)939-4198

USER NAME = jamos.pash	DESIGNED - JRP	REVISED -	
	DRAWN - MRF	REVISED -	
PLOT SCALE = 50.0000 ' / IN.	CHECKED - JRP	REVISED -	
PLOT DATE = 10/19/2012	DATE - 10/19/2012	REVISED -	

STATE OF ILLINOIS
DEPARTMENT OF TRANSPORTATION

SUGGESTED CONSTRUCTION STAGING, WORK ZONE 3
95TH AND BOUGHTON RD – STAGE 1

SCALE: 1"=50' | DRAWING NO. 7 OF 10 | STA. 371+00 TO STA. 390+00

F.A.U. RTE.	SECTION	COUNTY	TOTAL SHEETS	SHEET NO.
1644	01-00181-00-FP	WILL	328	59

CONTRACT NO. 63647

ILLINOIS FED. AID PROJECT

FILE NAME = n:\wcdoh_2526735L\dgn\drawings\construction\work zone\bougham\MOT-01Lsteg1.dgn\bougham.dgn