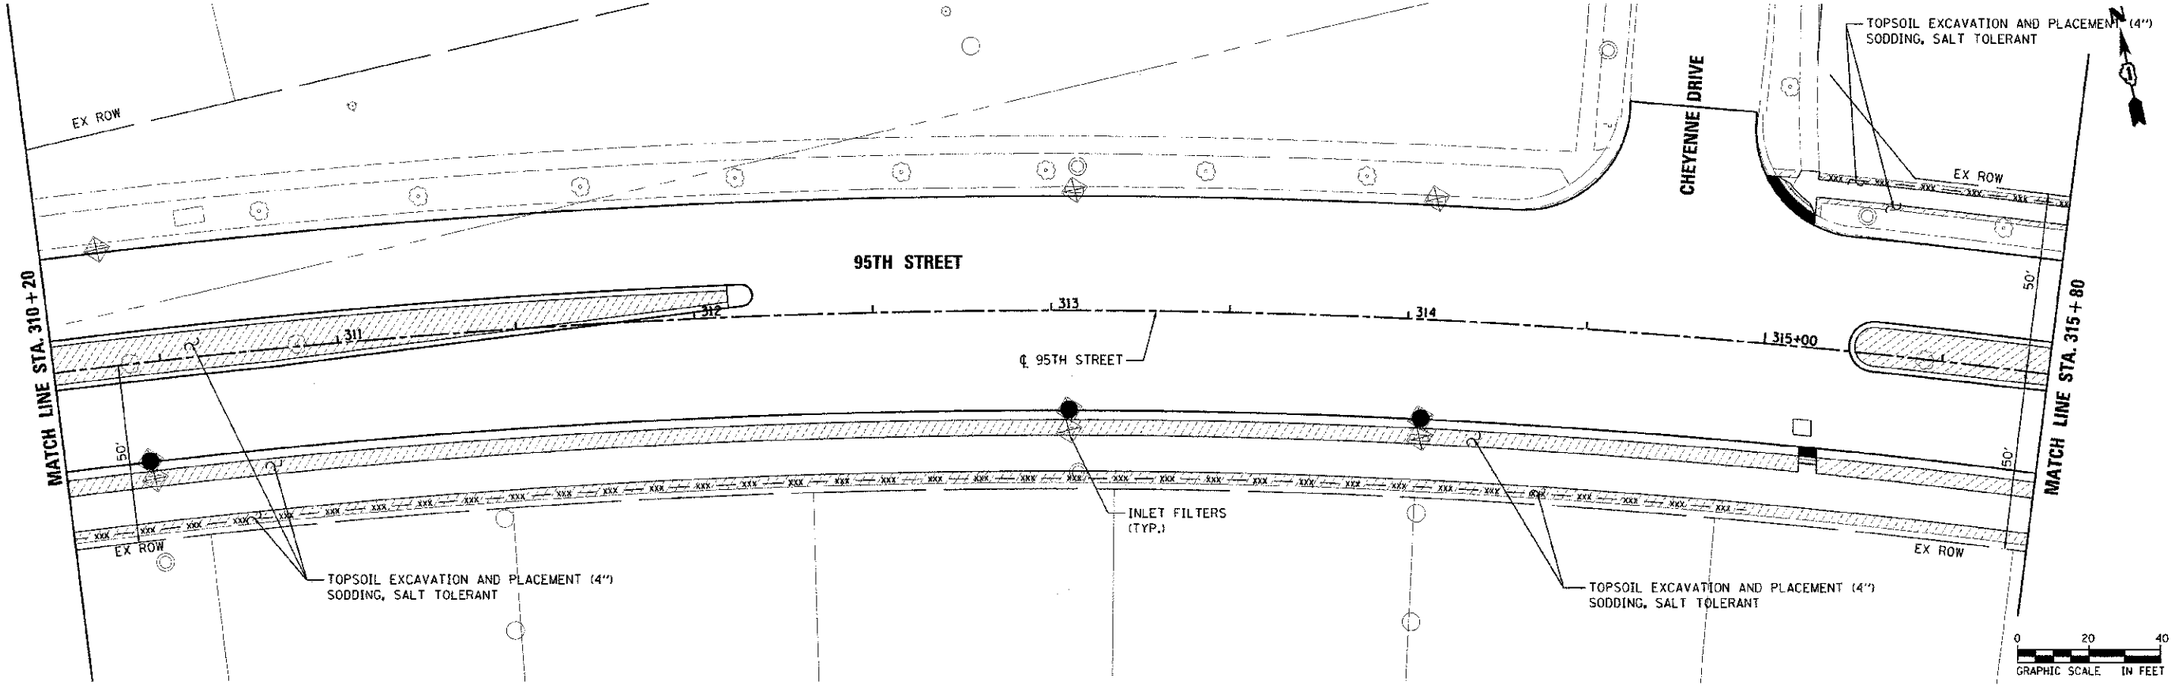

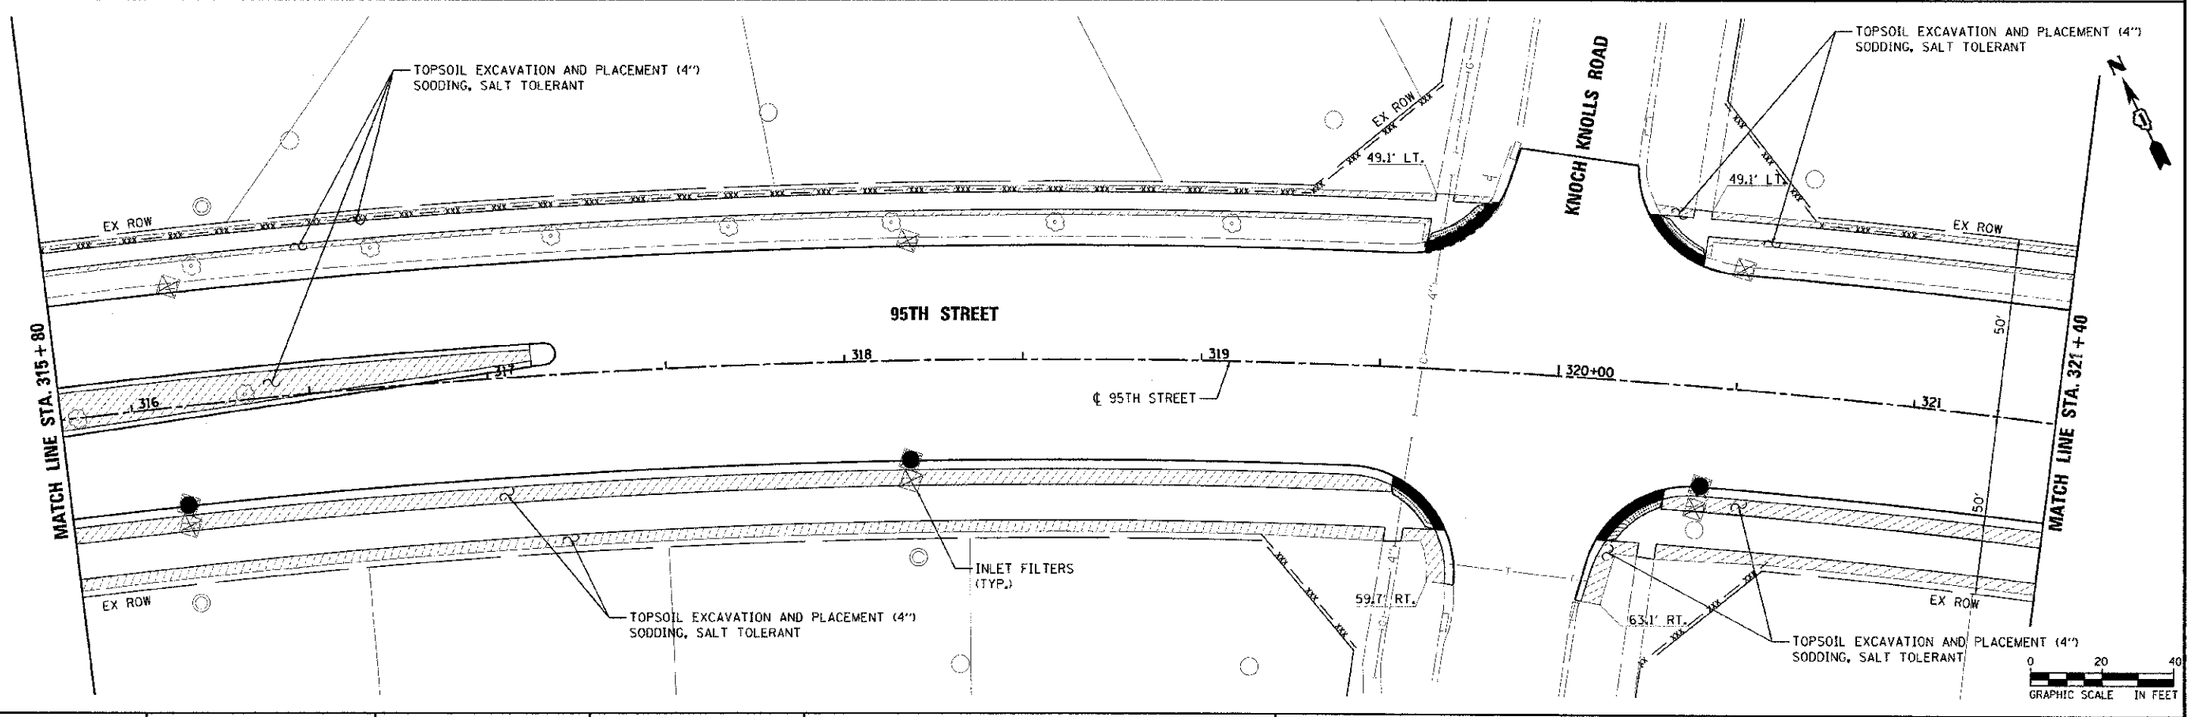

URS
100 S.WACKER DR.
SUITE 500
CHICAGO IL.60606
TEL (312)-939-1000
FAX (312)-939-4198

USER NAME = james.cush	DESIGNED - JRP	REVISED -
	DRAWN - MRF	REVISED -
PLOT SCALE = 20.2000 ' / IN.	CHECKED - JRP	REVISED -
PLOT DATE = 10/18/2012	DATE - 10/19/2012	REVISED -

STATE OF ILLINOIS
DEPARTMENT OF TRANSPORTATION

95TH STREET
EROSION CONTROL & LANDSCAPE PLANS
SCALE: 1"=20' DRAWING NO. 2 OF 9 STA. 310+20 TO STA. 321+40

F.A.U. RTE.	SECTION	COUNTY	TOTAL SHEETS	SHEET NO.
1644	01-00181-00-FP	WILL	328	64

CONTRACT NO. 63647
ILLINOIS FED. AID PROJECT

FILE NAME = q:\drawings\construction\roadway\transition control\sht-tc-ec-002.dgn