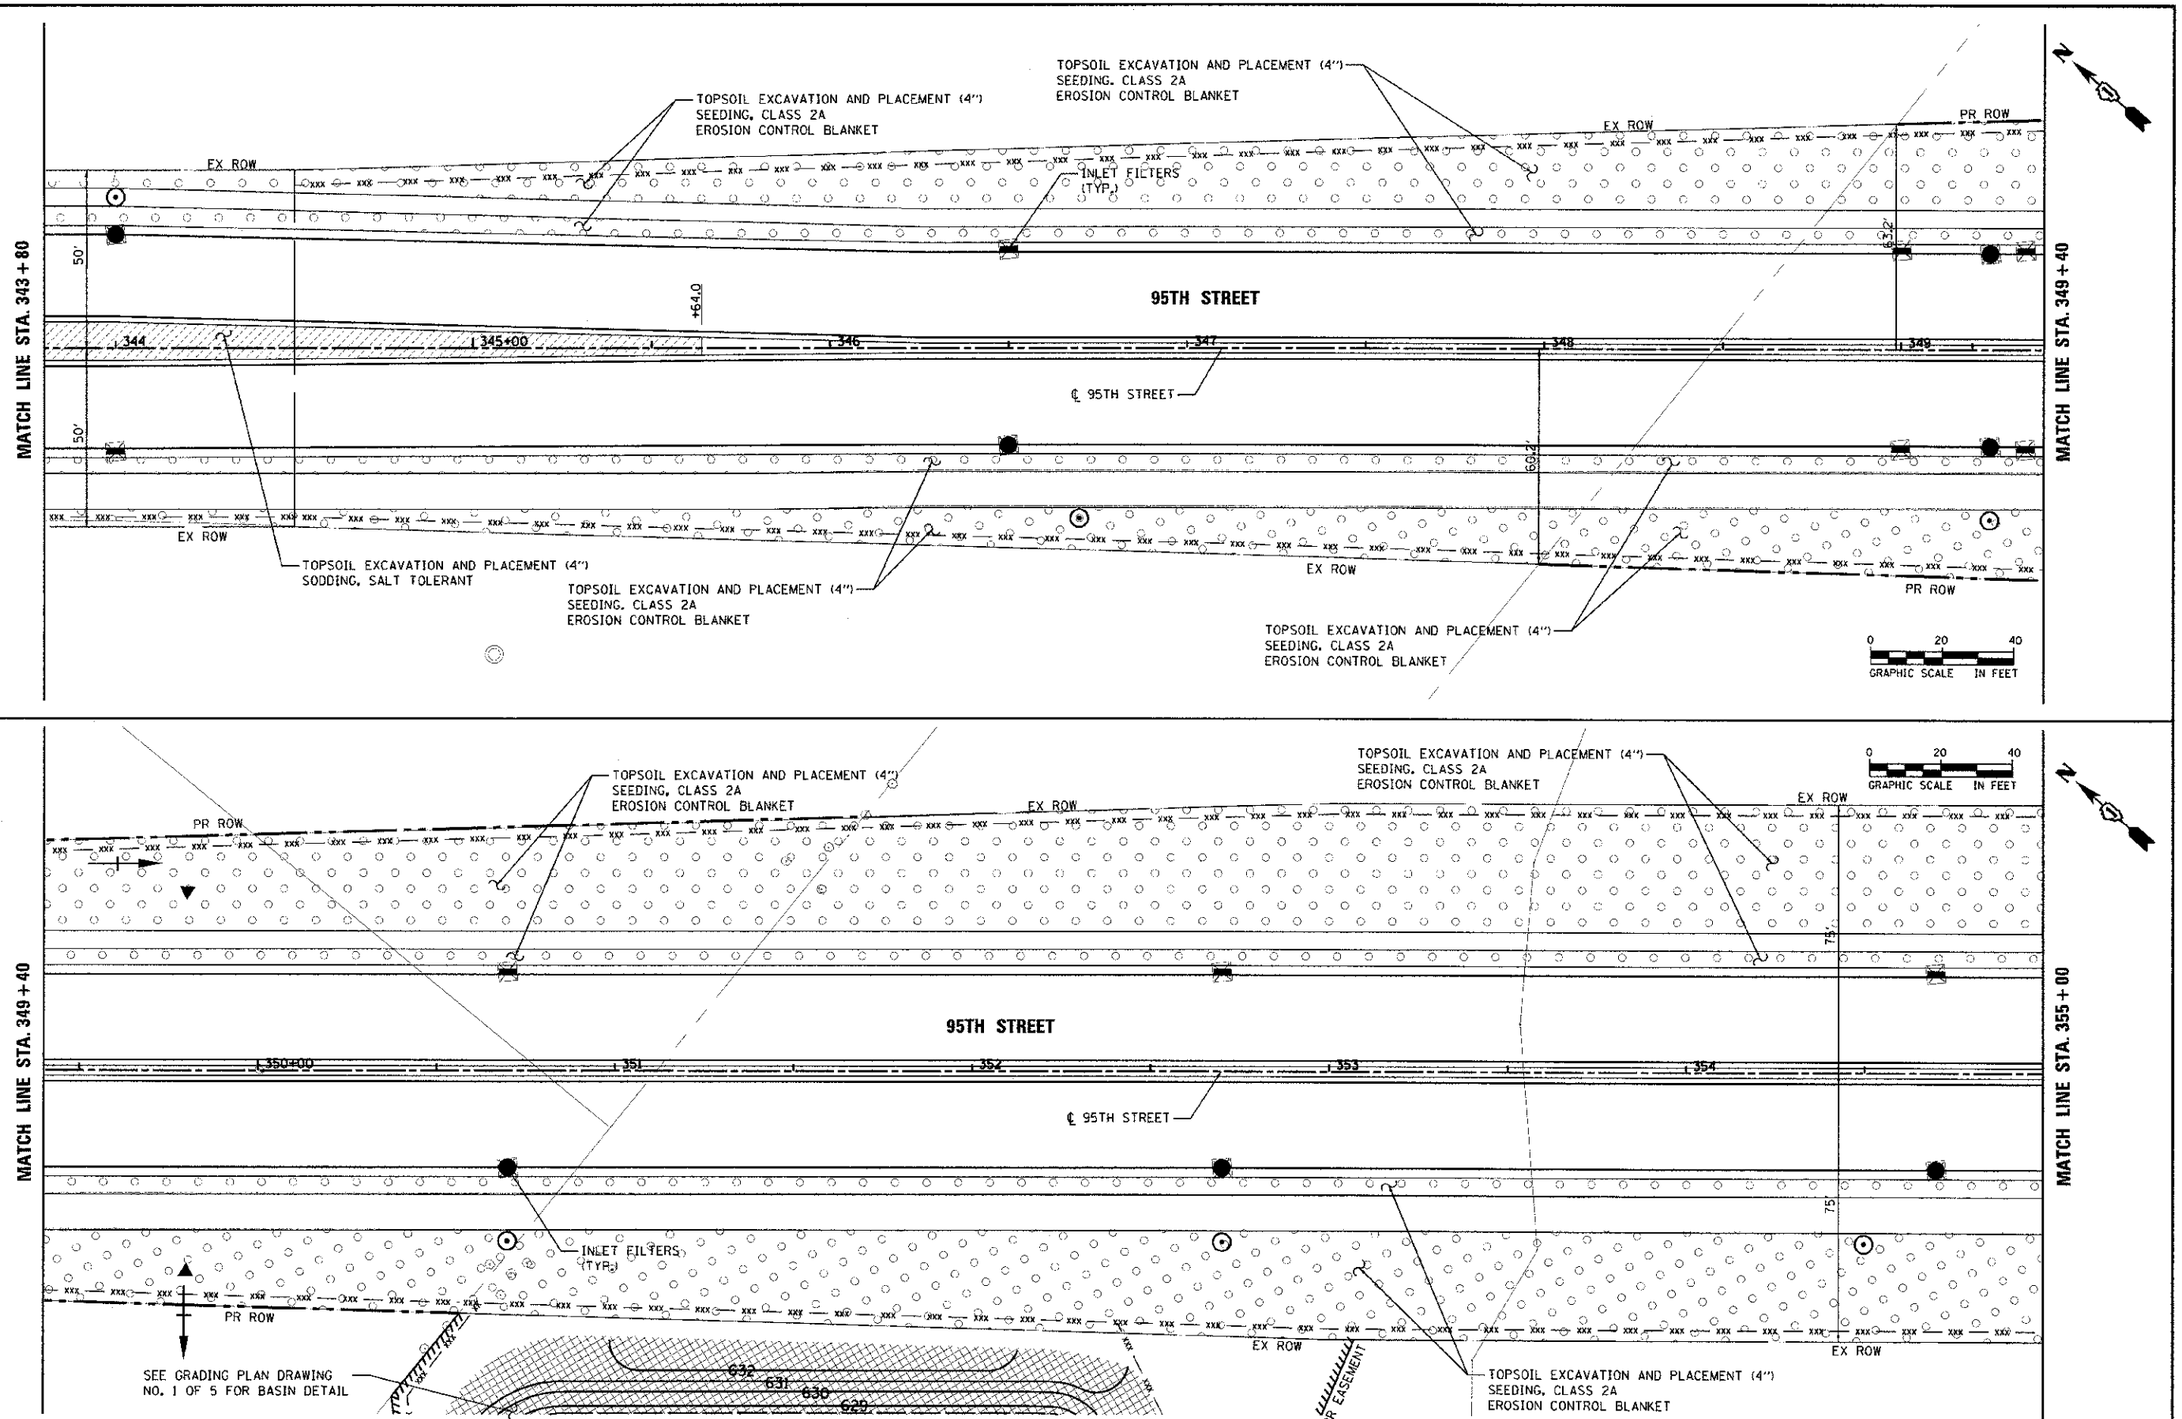

URS
100 S.WACKER DR.
SUITE 500
CHICAGO IL.60606
TEL (312)939-1000
FAX (312)939-4198

USER NAME = jpeek.pugh
PLOT SCALE = 20.0000 ' / IN.
PLOT DATE = 10/19/2012

DESIGNED	JRP	REVISED -
DRAWN	MRF	REVISED -
CHECKED	JRP	REVISED -
DATE	10/19/2012	REVISED -

STATE OF ILLINOIS
DEPARTMENT OF TRANSPORTATION

95TH STREET
EROSION CONTROL & LANDSCAPE PLANS

SCALE: 1"=20' | DRAWING NO. 5 OF 9 | STA. 343+80 TO STA. 355+00

F.A.U. RTE.	SECTION	COUNTY	TOTAL SHEETS	SHEET NO.
1644	01-00181-00-FP	WILL	328	67

CONTRACT NO. 63647
ILLINOIS FED. AID PROJECT

FILE NAME = s:\work\2878781.00s\drawings\construction\landscaping\erosion control\Sht\e 636.dgn