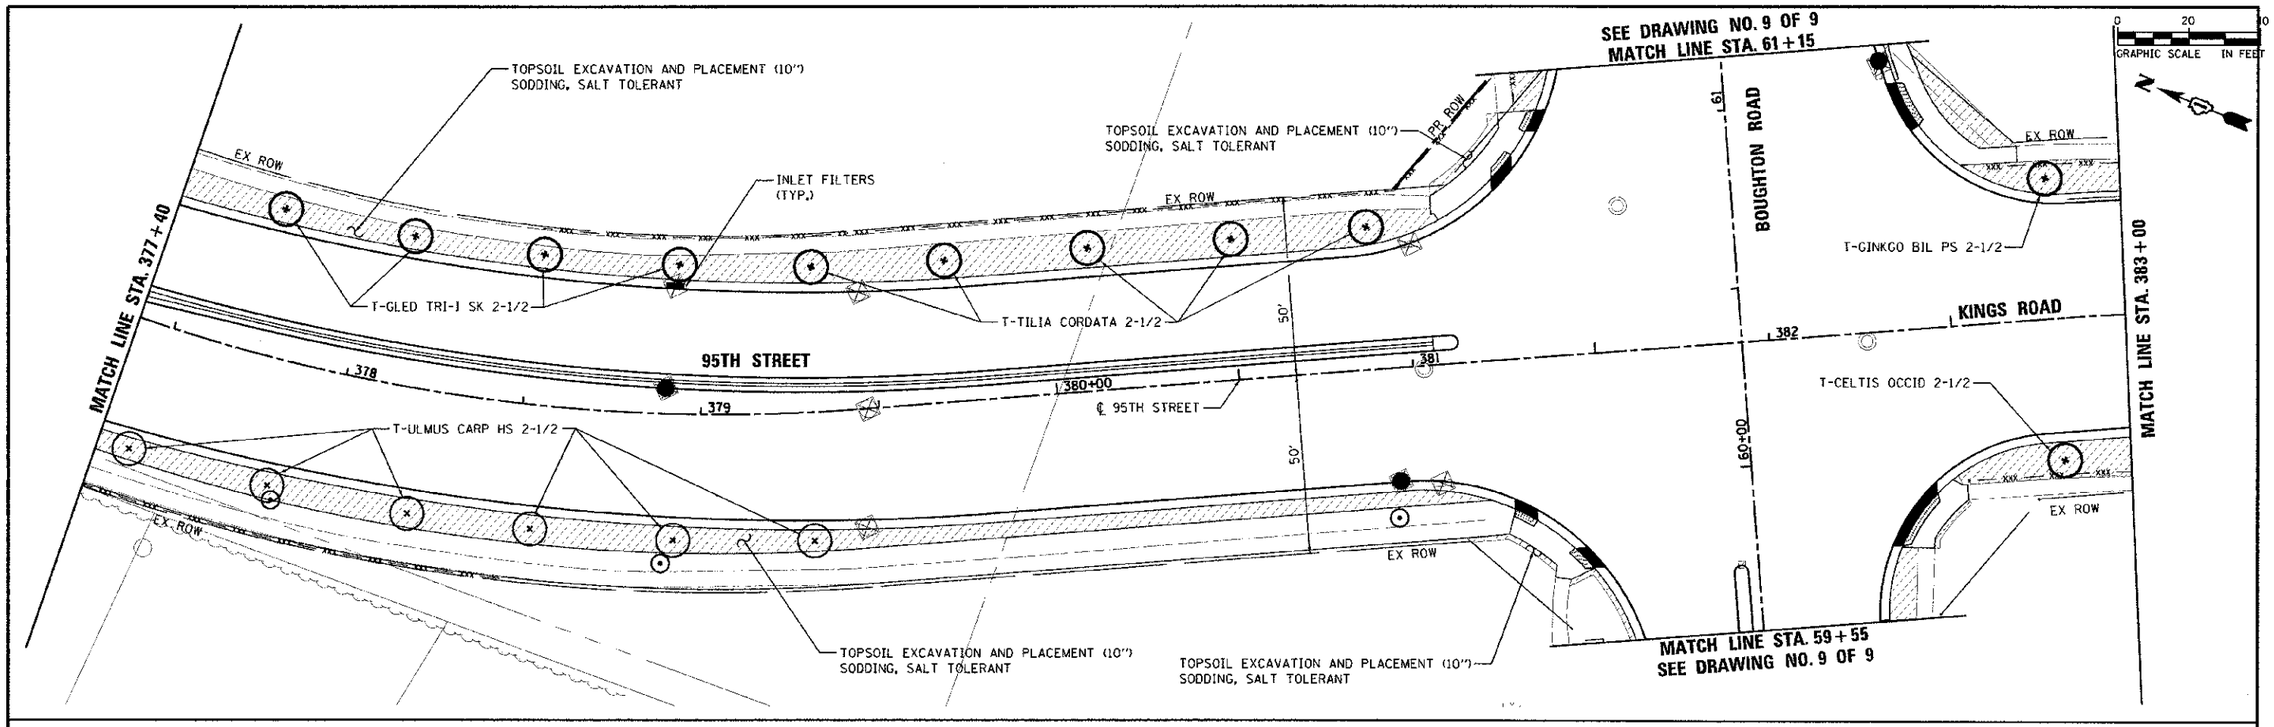

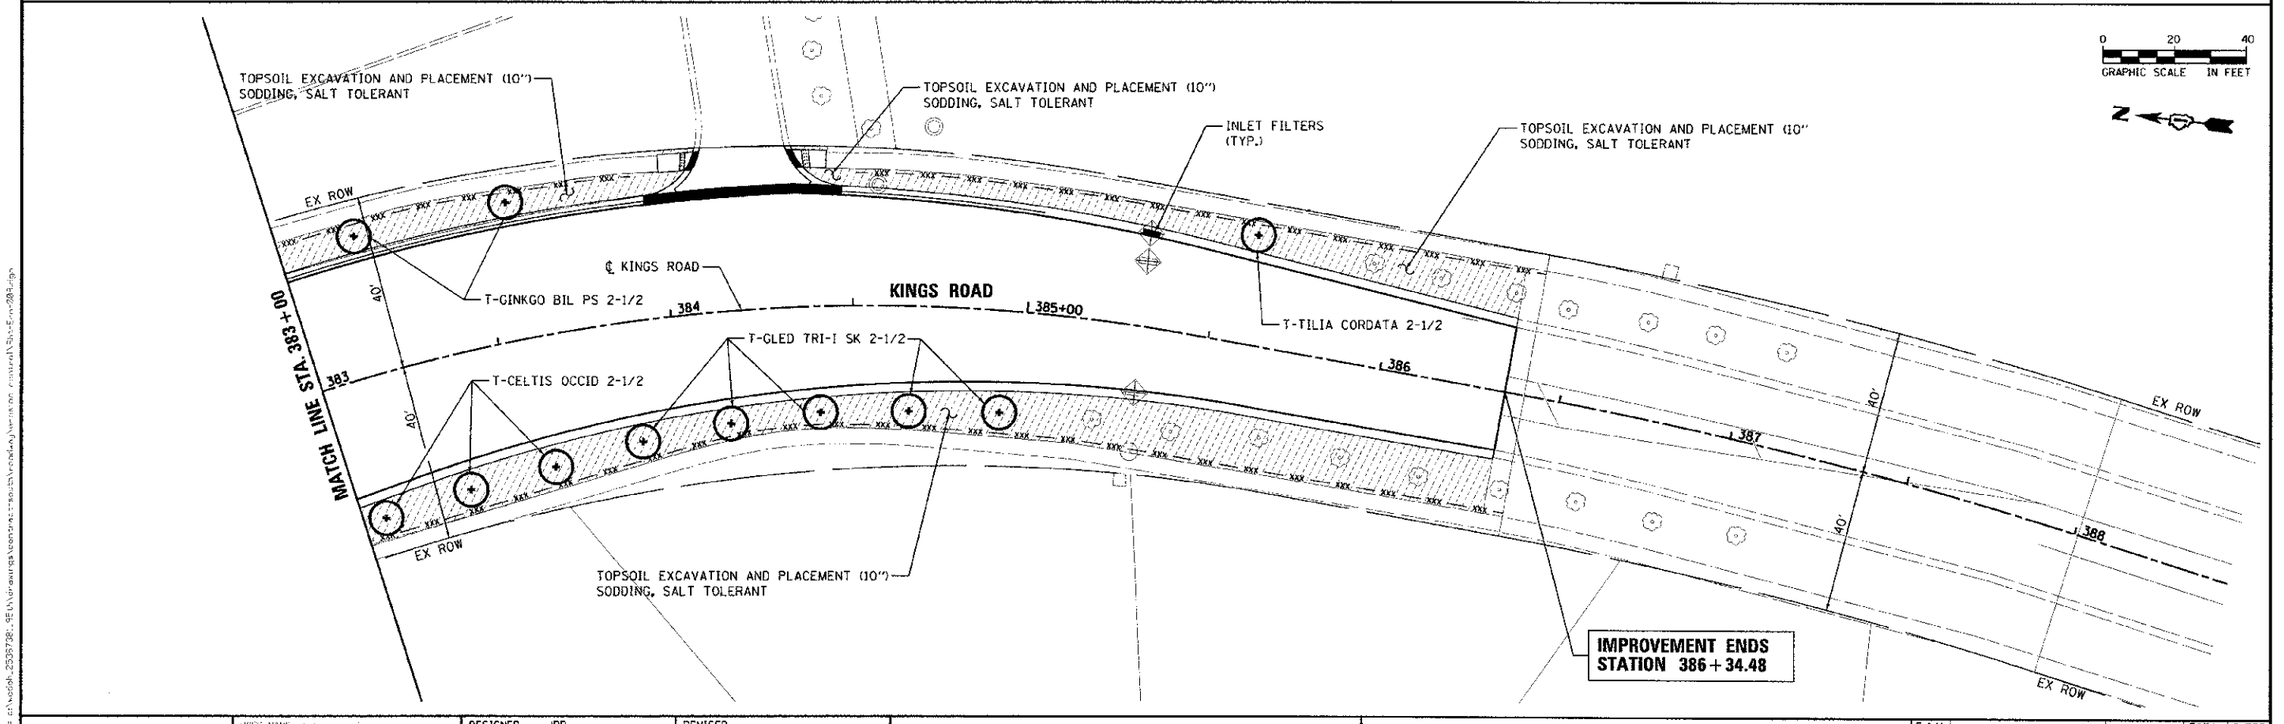

URS 100 S.WACKER DR. SUITE 500 CHICAGO IL 60606 TEL (312)939-1000 FAX (312)939-4198	USER NAME = jamie_bush	DESIGNED - JRP	REVISED -	STATE OF ILLINOIS DEPARTMENT OF TRANSPORTATION	95TH STREET EROSION CONTROL & LANDSCAPE PLANS
		DRAWN - MRF	REVISED -		
	PLOT SCALE = 20.0000 ' / in.	CHECKED - JRP	REVISED -		
	PLOT DATE = 10/18/2012	DATE 10/19/2012	REVISED -		SCALE: 1"=20' DRAWING NO. 8 OF 9 STA. 377+40 TO STA. 383+00

F.A.U. RTE.	SECTION	COUNTY	TOTAL SHEETS	SHEET NO.
1644	01-00181-00-FP	WILL	328	70

CONTRACT NO. 63647

ILLINOIS FED. AID PROJECT

FILE NAME = c:\projects\2538738_9E\drawings\contract_sheets\roadway\landscape\Sht-Erm-383.dgn