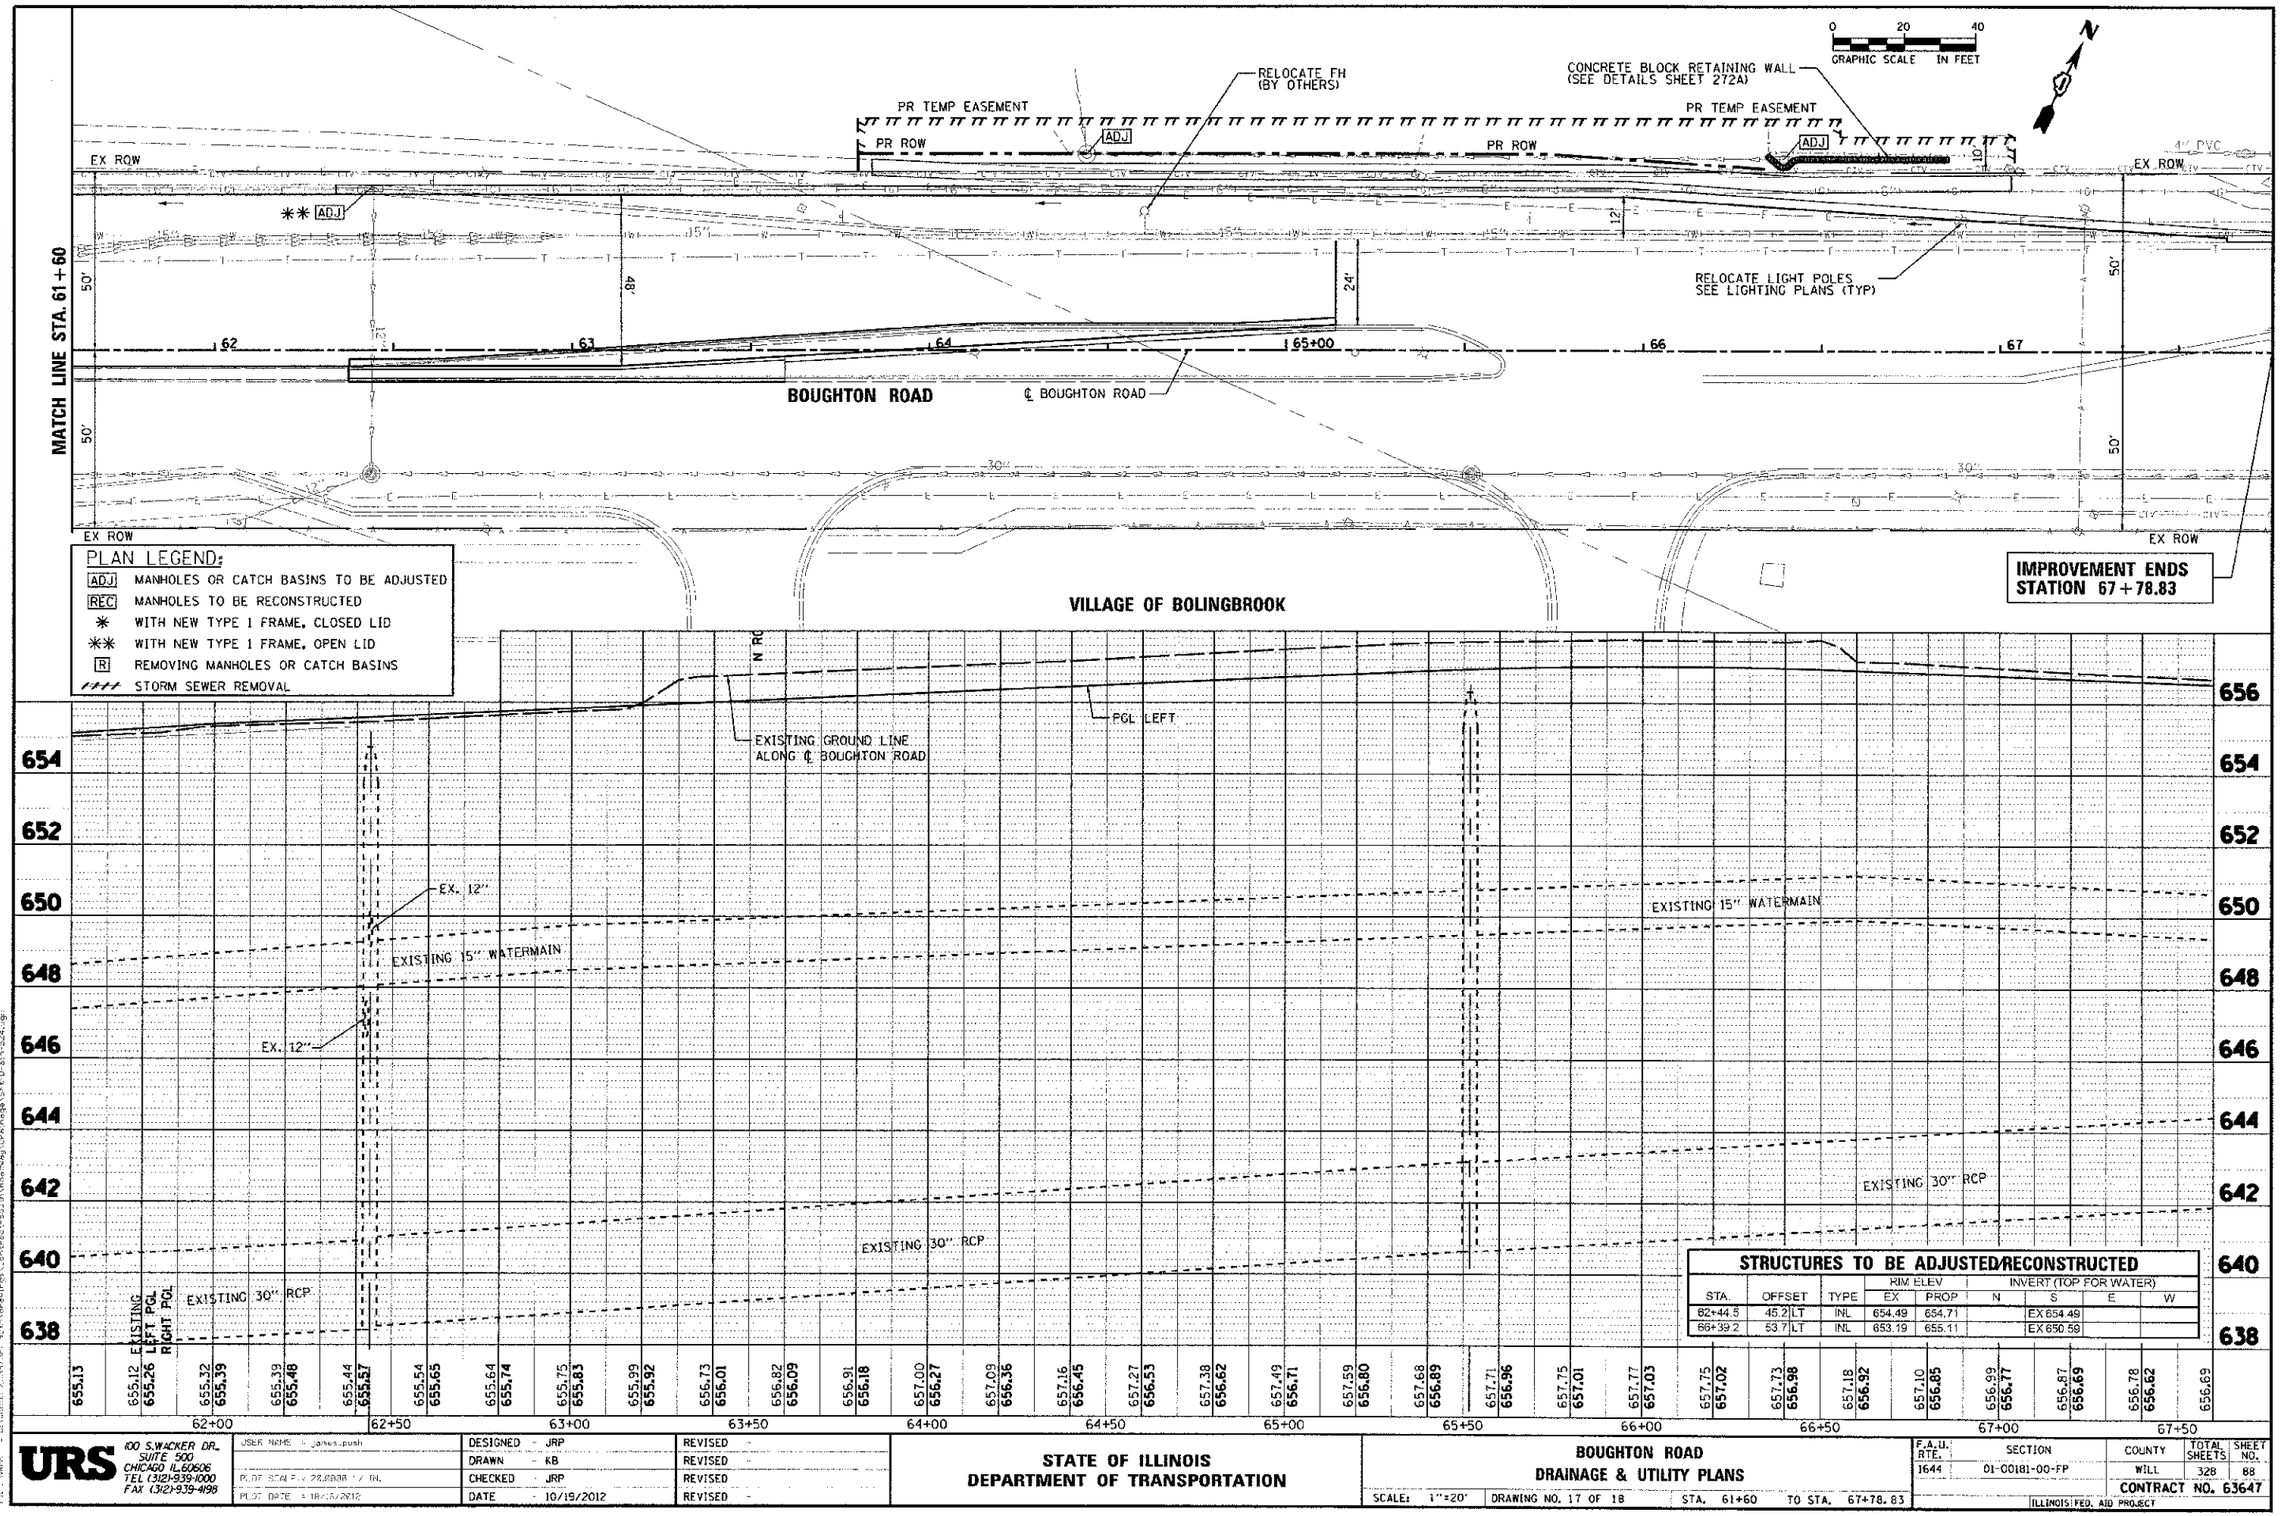

STRUCTURES TO BE ADJUSTED/RECONSTRUCTED

STA.	OFFSET	TYPE	RIM ELEV EX	RIM ELEV PROP	INVERT (TOP FOR WATER) N	S	E	W
62+44.5	45.2 LT	INL	654.49	654.71		EX 654.49		
66+39.2	53.7 LT	INL	653.19	655.11		EX 650.59		

URS
100 S. WACKER DR.
SUITE 500
CHICAGO IL 60606
TEL (312)-939-1000
FAX (312)-939-4198

USER NAME = james.push	DESIGNED - JRP	REVISED -
	DRAWN - KB	REVISED -
PLOT SCALE = 20.0000 ' / IN.	CHECKED - JRP	REVISED -
PLOT DATE = 10/15/2012	DATE - 10/19/2012	REVISED -

STATE OF ILLINOIS
DEPARTMENT OF TRANSPORTATION

BOUGHTON ROAD
DRAINAGE & UTILITY PLANS

SCALE: 1"=20' | DRAWING NO. 17 OF 18 | STA. 61+60 | TO STA. 67+78.83

F.A.U. RTE.	SECTION	COUNTY	TOTAL SHEETS	SHEET NO.
1644	01-00181-00-FP	WILL	328	88
		CONTRACT NO. 63647		
		ILLINOIS FED. AID PROJECT		

FILE NAME = c:\projects\2012\2012-98\Engineering\Contract\Submittal\Drainage\Sht D-sht024.dgn