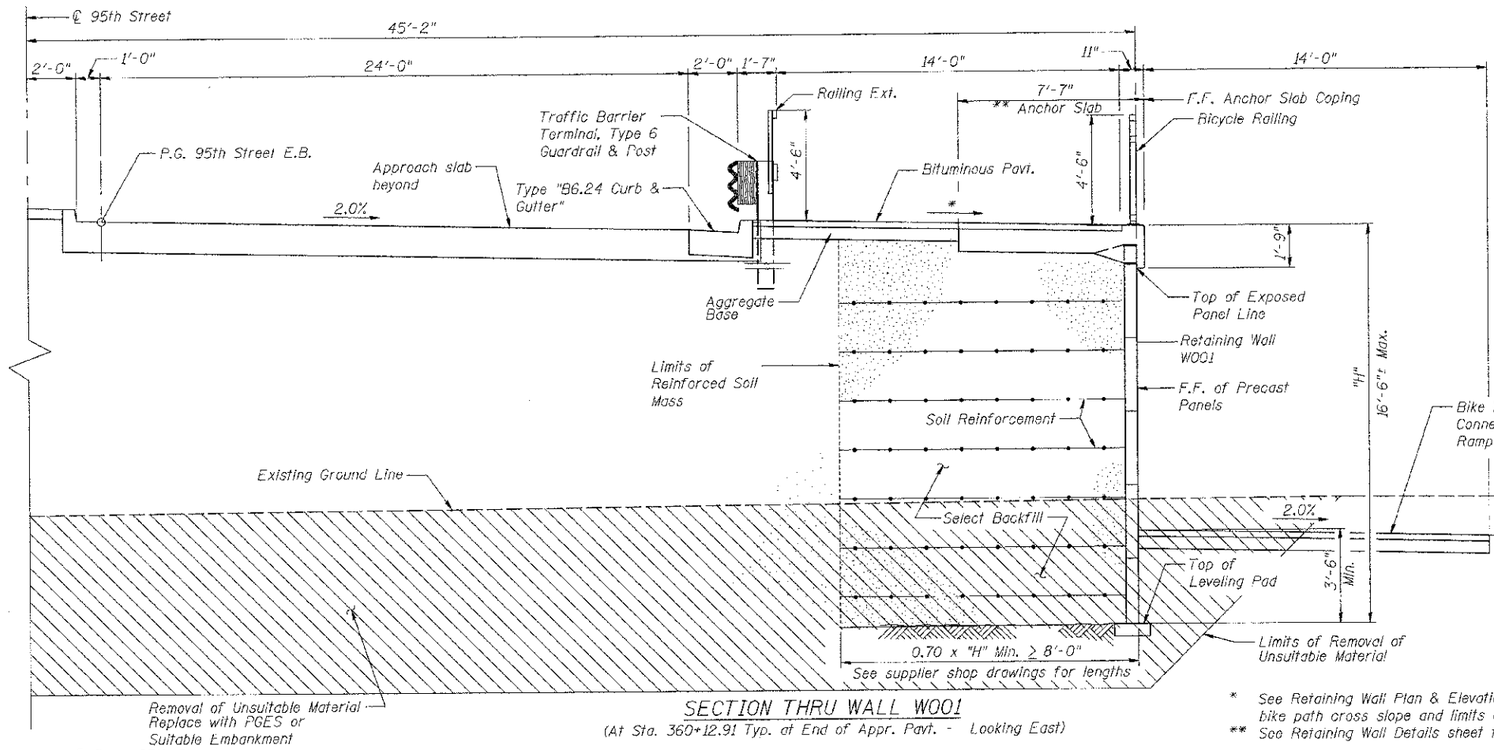

SECTION THRU WALL W001

(At Sta. 360+12.91 Typ. at End of Appr. Pavt. - Looking East)

* See Retaining Wall Plan & Elevation 2 sheet for bike path cross slope and limits of curb transition.

** See Retaining Wall Details sheet for reinforcement

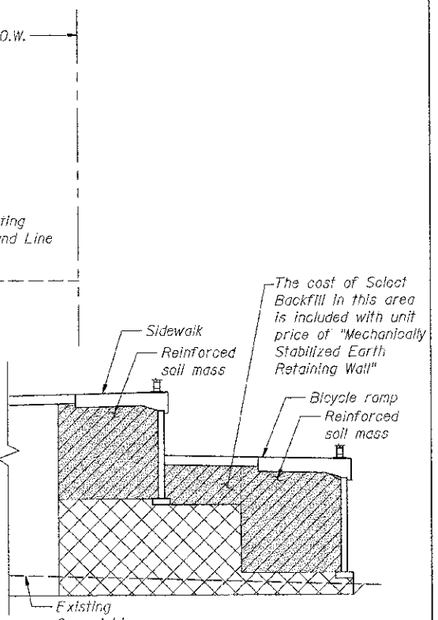

KEY ELEVATION- BACKFILL

See roadway plans for details

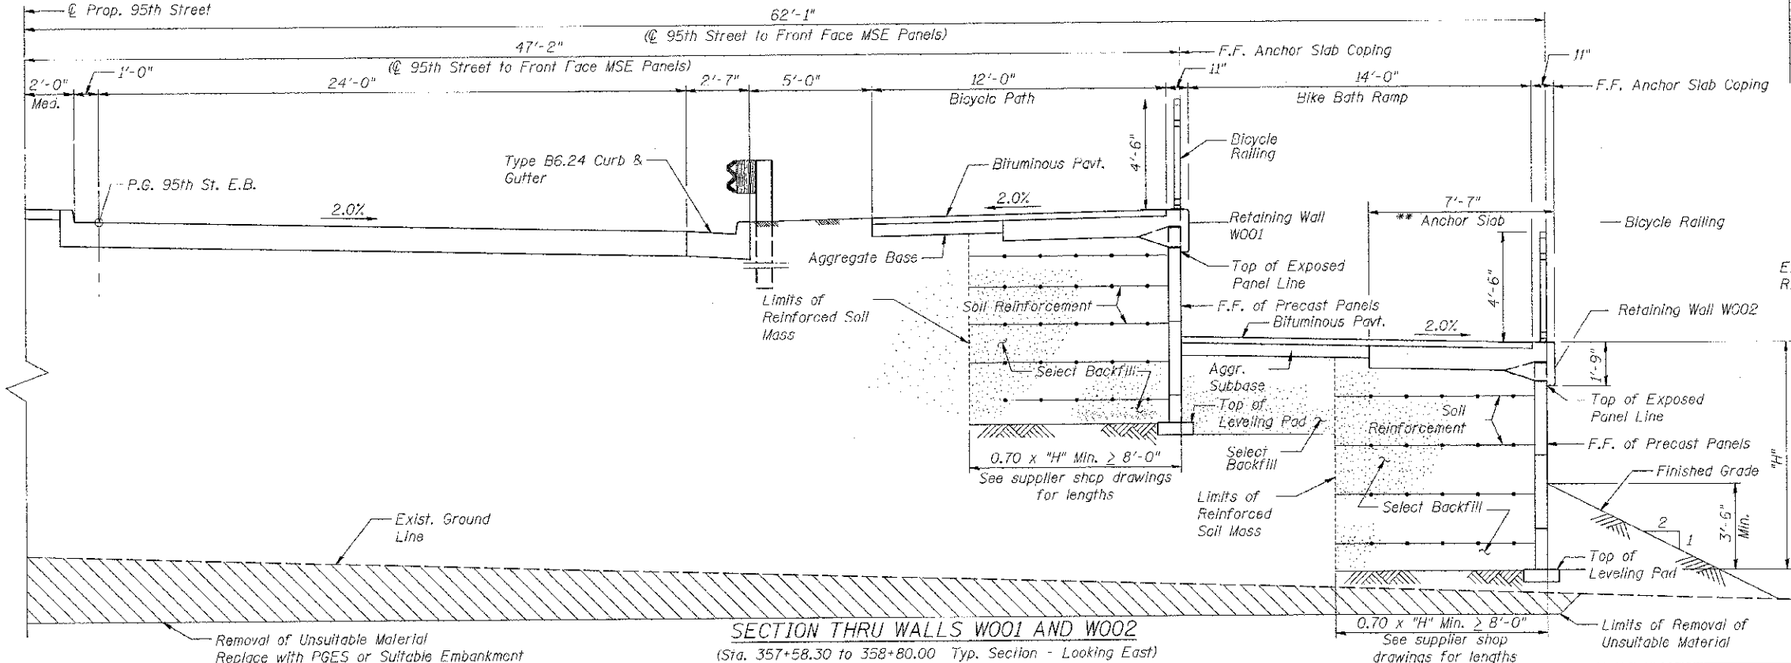

SECTION THRU WALLS W001 AND W002

(Sta. 357+58.30 to 358+80.00 Typ. Section - Looking East)

LEGEND

Indicates removal and replacement of unsuitable material. See roadway plans

LEGEND

Indicates Porous Granular Embankment, Subgrade

Indicates Select Backfill for MSE walls

URS
100 S.WACKER DR., SUITE 600
CHICAGO IL 60606
TEL (312)-939-1000
FAX (312)-939-4198

USER NAME = #STB#	DESIGNED - STB	REVISED -
	CHECKED - NPP	REVISED -
PLOT SCALE = 2:1 '1' / IN.	DRAWN -	REVISED -
PLOT DATE = 10/16/2012	CHECKED - NPP	REVISED -

STATE OF ILLINOIS
DEPARTMENT OF TRANSPORTATION

RETAINING WALL SECTIONS
STRUCTURE NOS. 099-W001 & W002
SHEET NO. 3 OF 5 SHEETS

F.A.U. RTE.	SECTION	COUNTY	TOTAL SHEETS	SHEET NO.
1644	01-00181-00-FP	WILL	328	199
		CONTRACT NO. 63647		
		ILLINOIS FED. AID PROJECT		

FILE NAME = c:\projects\contract-south\structures\b-ridge (drgs)\Retaining Walls\S-3 Retaining Wall Sections.dgn