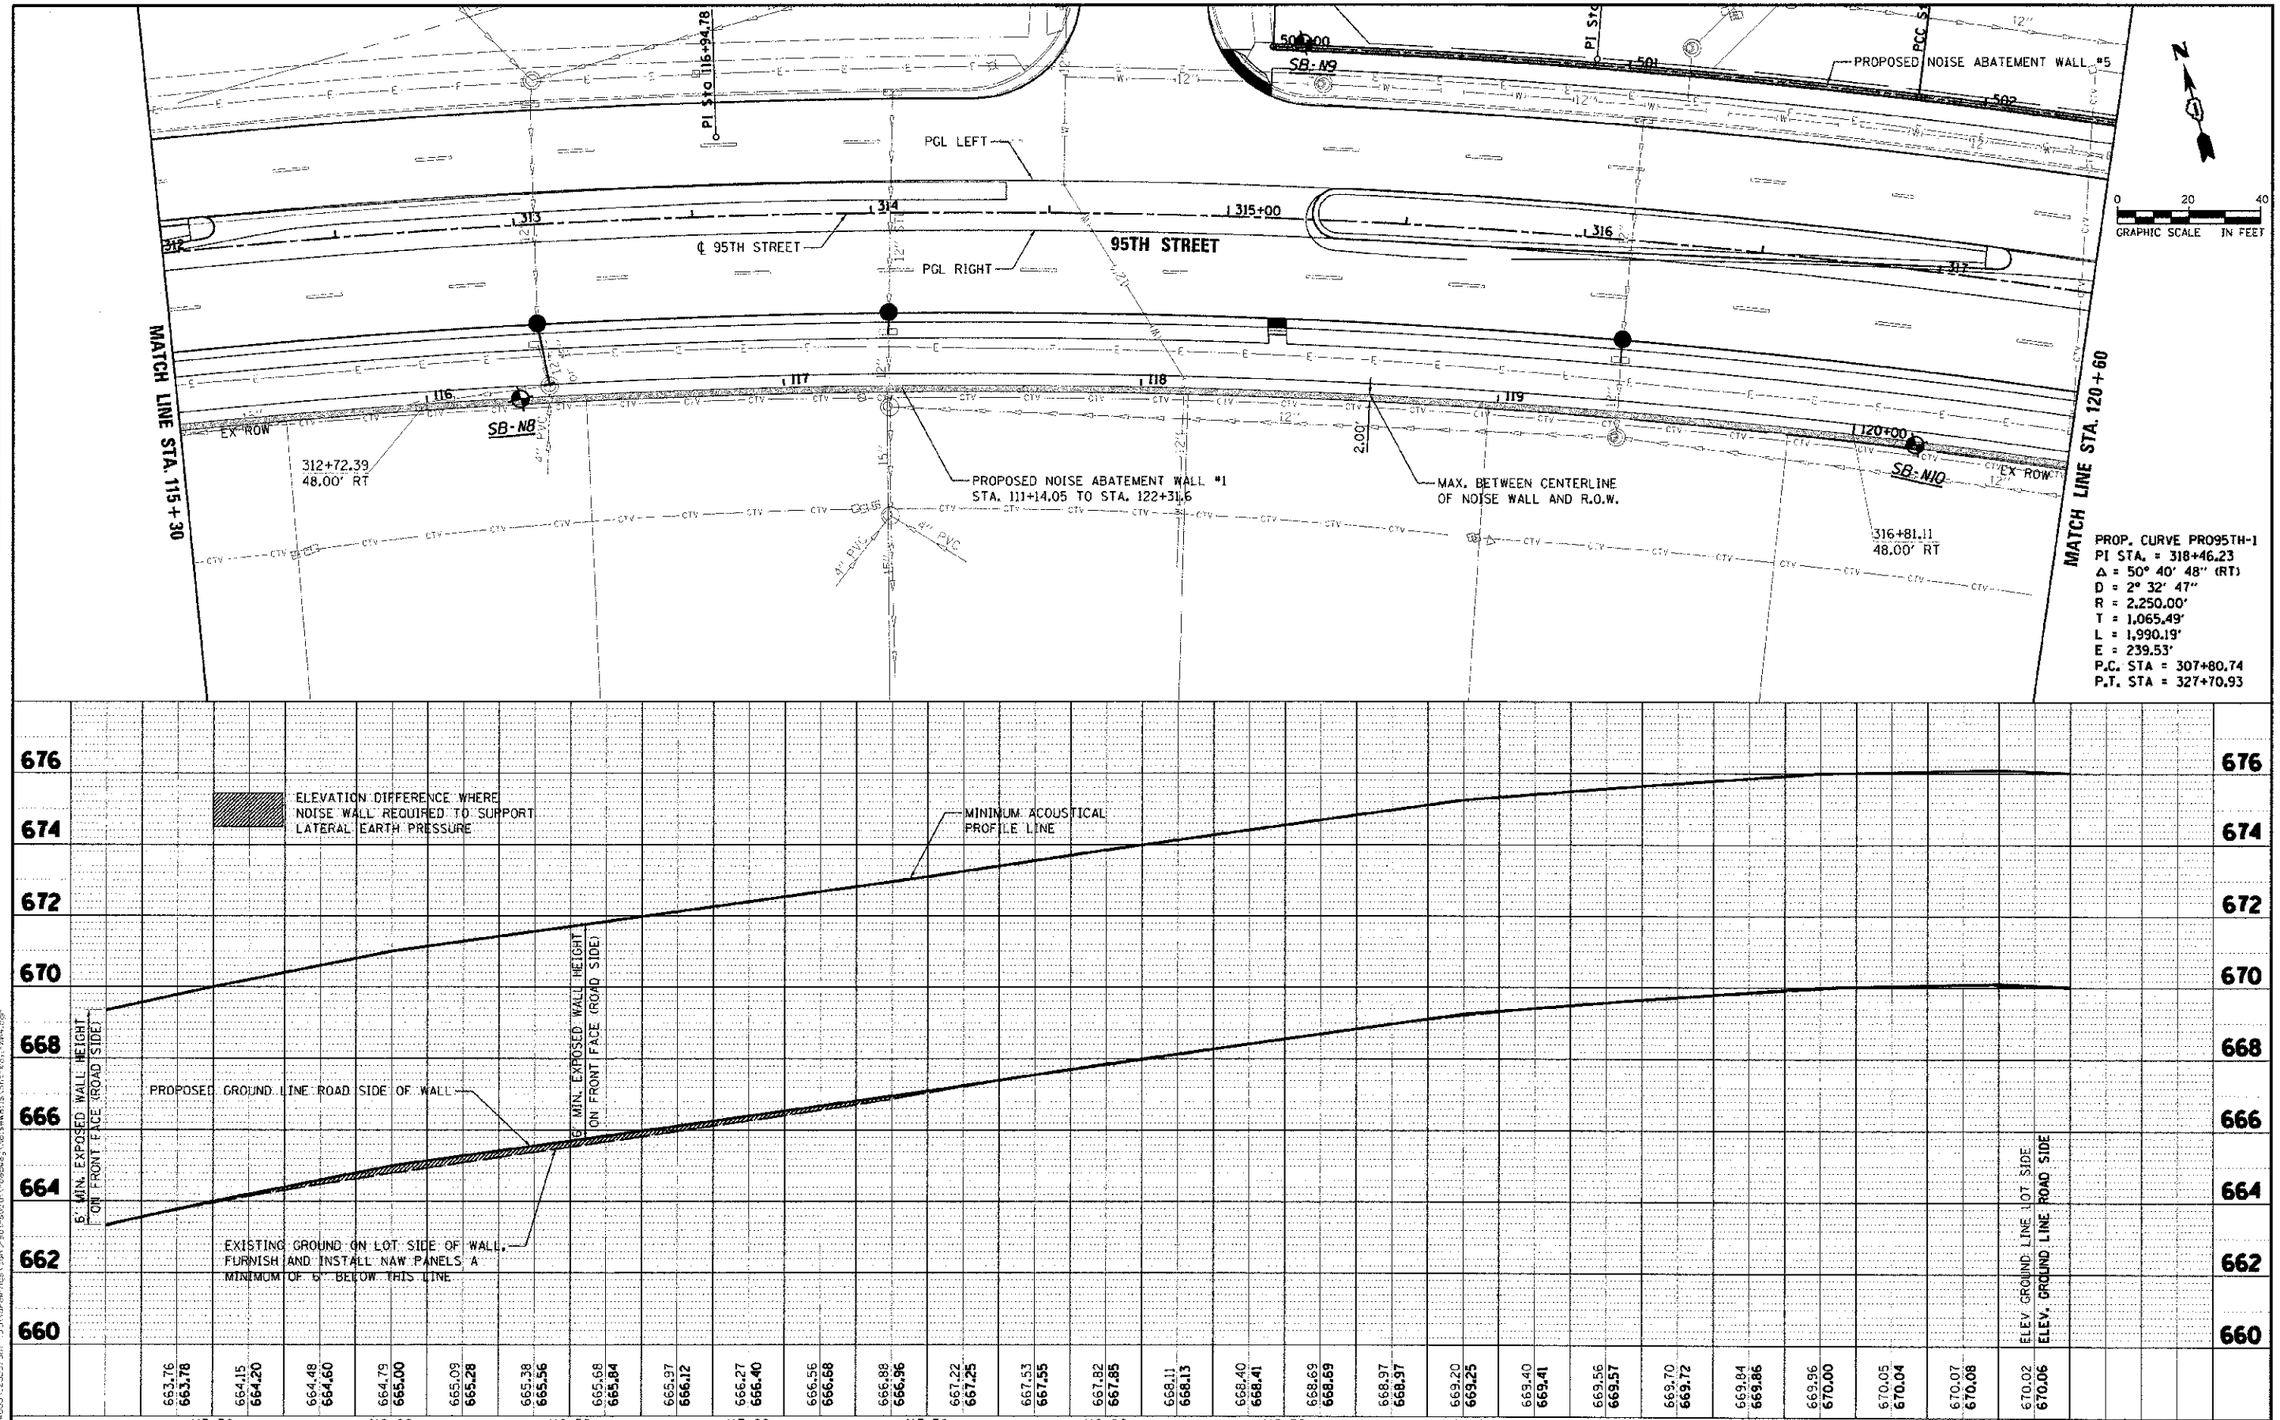

URS 100 S.WACKER DR. SUITE 500 CHICAGO IL 60606 TEL (312)-939-1000 FAX (312)-939-4198	USER NAME = [illegible]	DESIGNED - KJB	REVISED -	STATE OF ILLINOIS DEPARTMENT OF TRANSPORTATION	NOISE ABATEMENT WALL #1-4 PLAN AND PROFILE
		DRAWN - KJB	REVISED -		
	PLOT SCALE = 20.0000 ' / IN.	CHECKED - NPP	REVISED -		
	PLOT DATE = 10/16/2012	DATE -	REVISED -		SCALE: DRAWING NO. 3 OF 15 STA. TO STA.

F.A.U. RTE.	SECTION	COUNTY	TOTAL SHEETS	SHEET NO.
1644	01-00181-00-FP	WILL	457	204
		CONTRACT NO.		
		ILLINOIS FED. AID PROJECT		