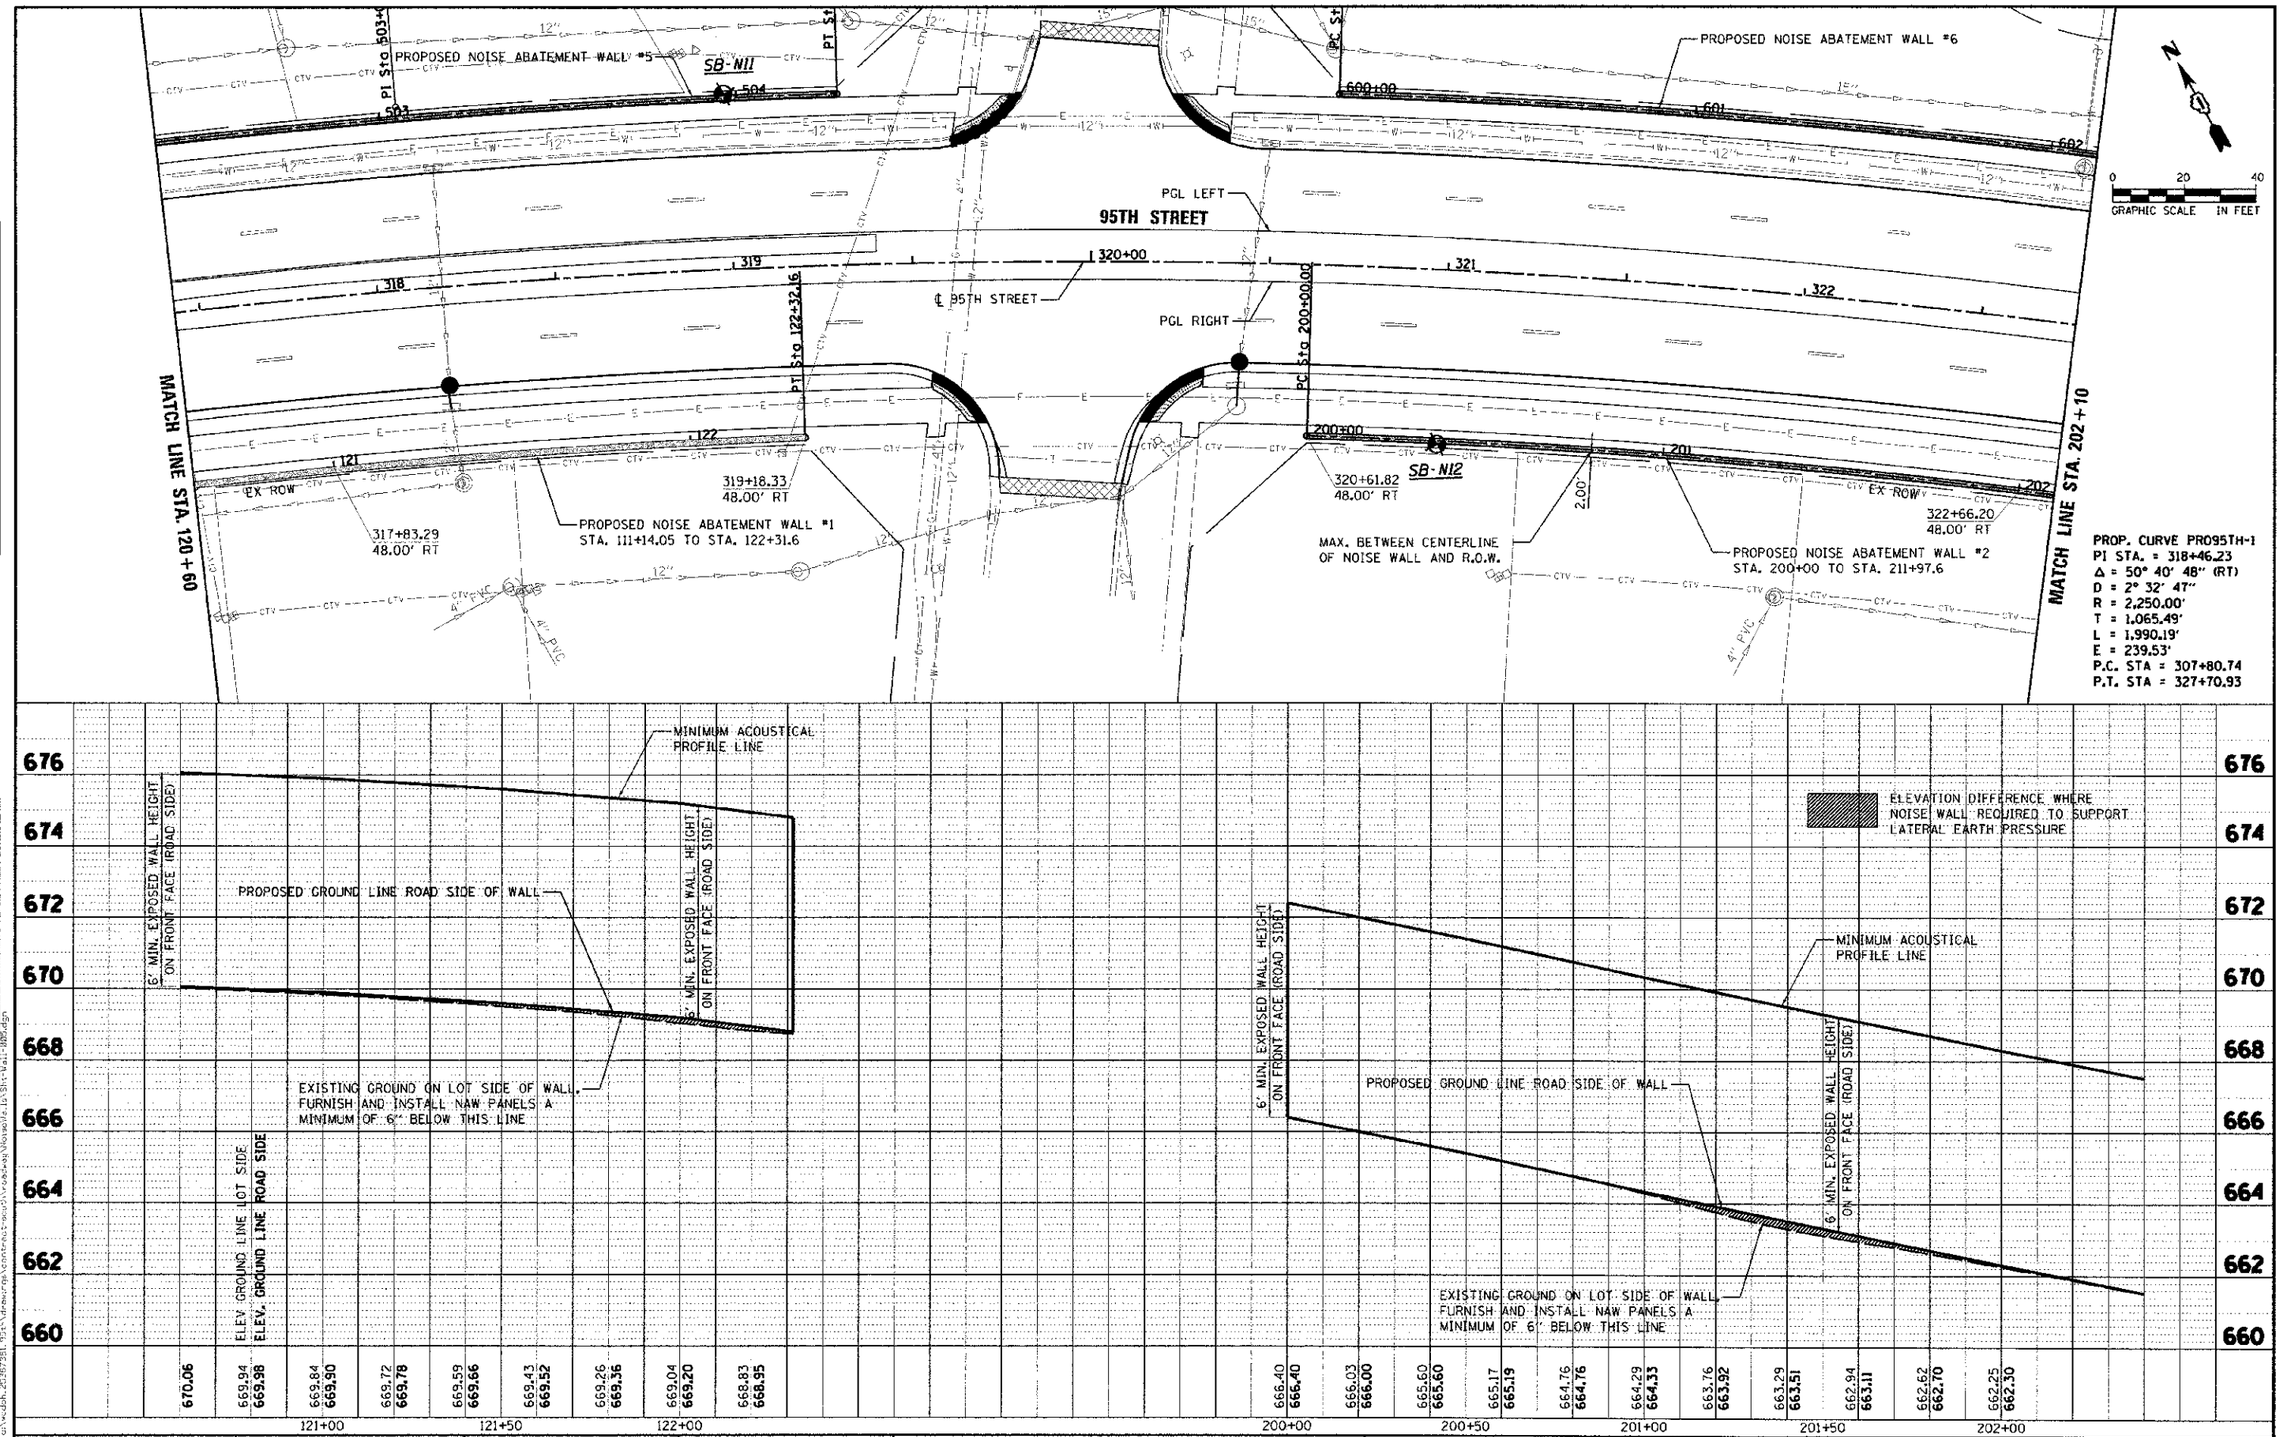

URS
100 S. WACKER DR.
SUITE 500
CHICAGO IL 60606
TEL (312)939-1000
FAX (312)939-4981

USER NAME = _emss.pltcfg	DESIGNED - JRRJB	REVISED -
PLOT SCALE = 20.0000 ' / IN.	DRAWN - KBKJB	REVISED -
PLOT DATE = 10/16/2012	CHECKED - JRRPP	REVISED -
	DATE 10/19/2012	REVISED -

STATE OF ILLINOIS
DEPARTMENT OF TRANSPORTATION

NOISE ABATEMENT WALL #1 & #2
PLAN & PROFILE

SCALE: | DRAWING NO. 4 OF 15 | STA. | TO STA.

F.A.U. RTE.	SECTION	COUNTY	TOTAL SHEETS	SHEET NO.
1644	01-00181-00-FP	WILL	328	205

CONTRACT NO. 63647
ILLINOIS FED. AID PROJECT

FILE NAME = d:\edsh_25287381.02\drawings\contract_groups\roadway\noise\n95th_wall_205.dgn