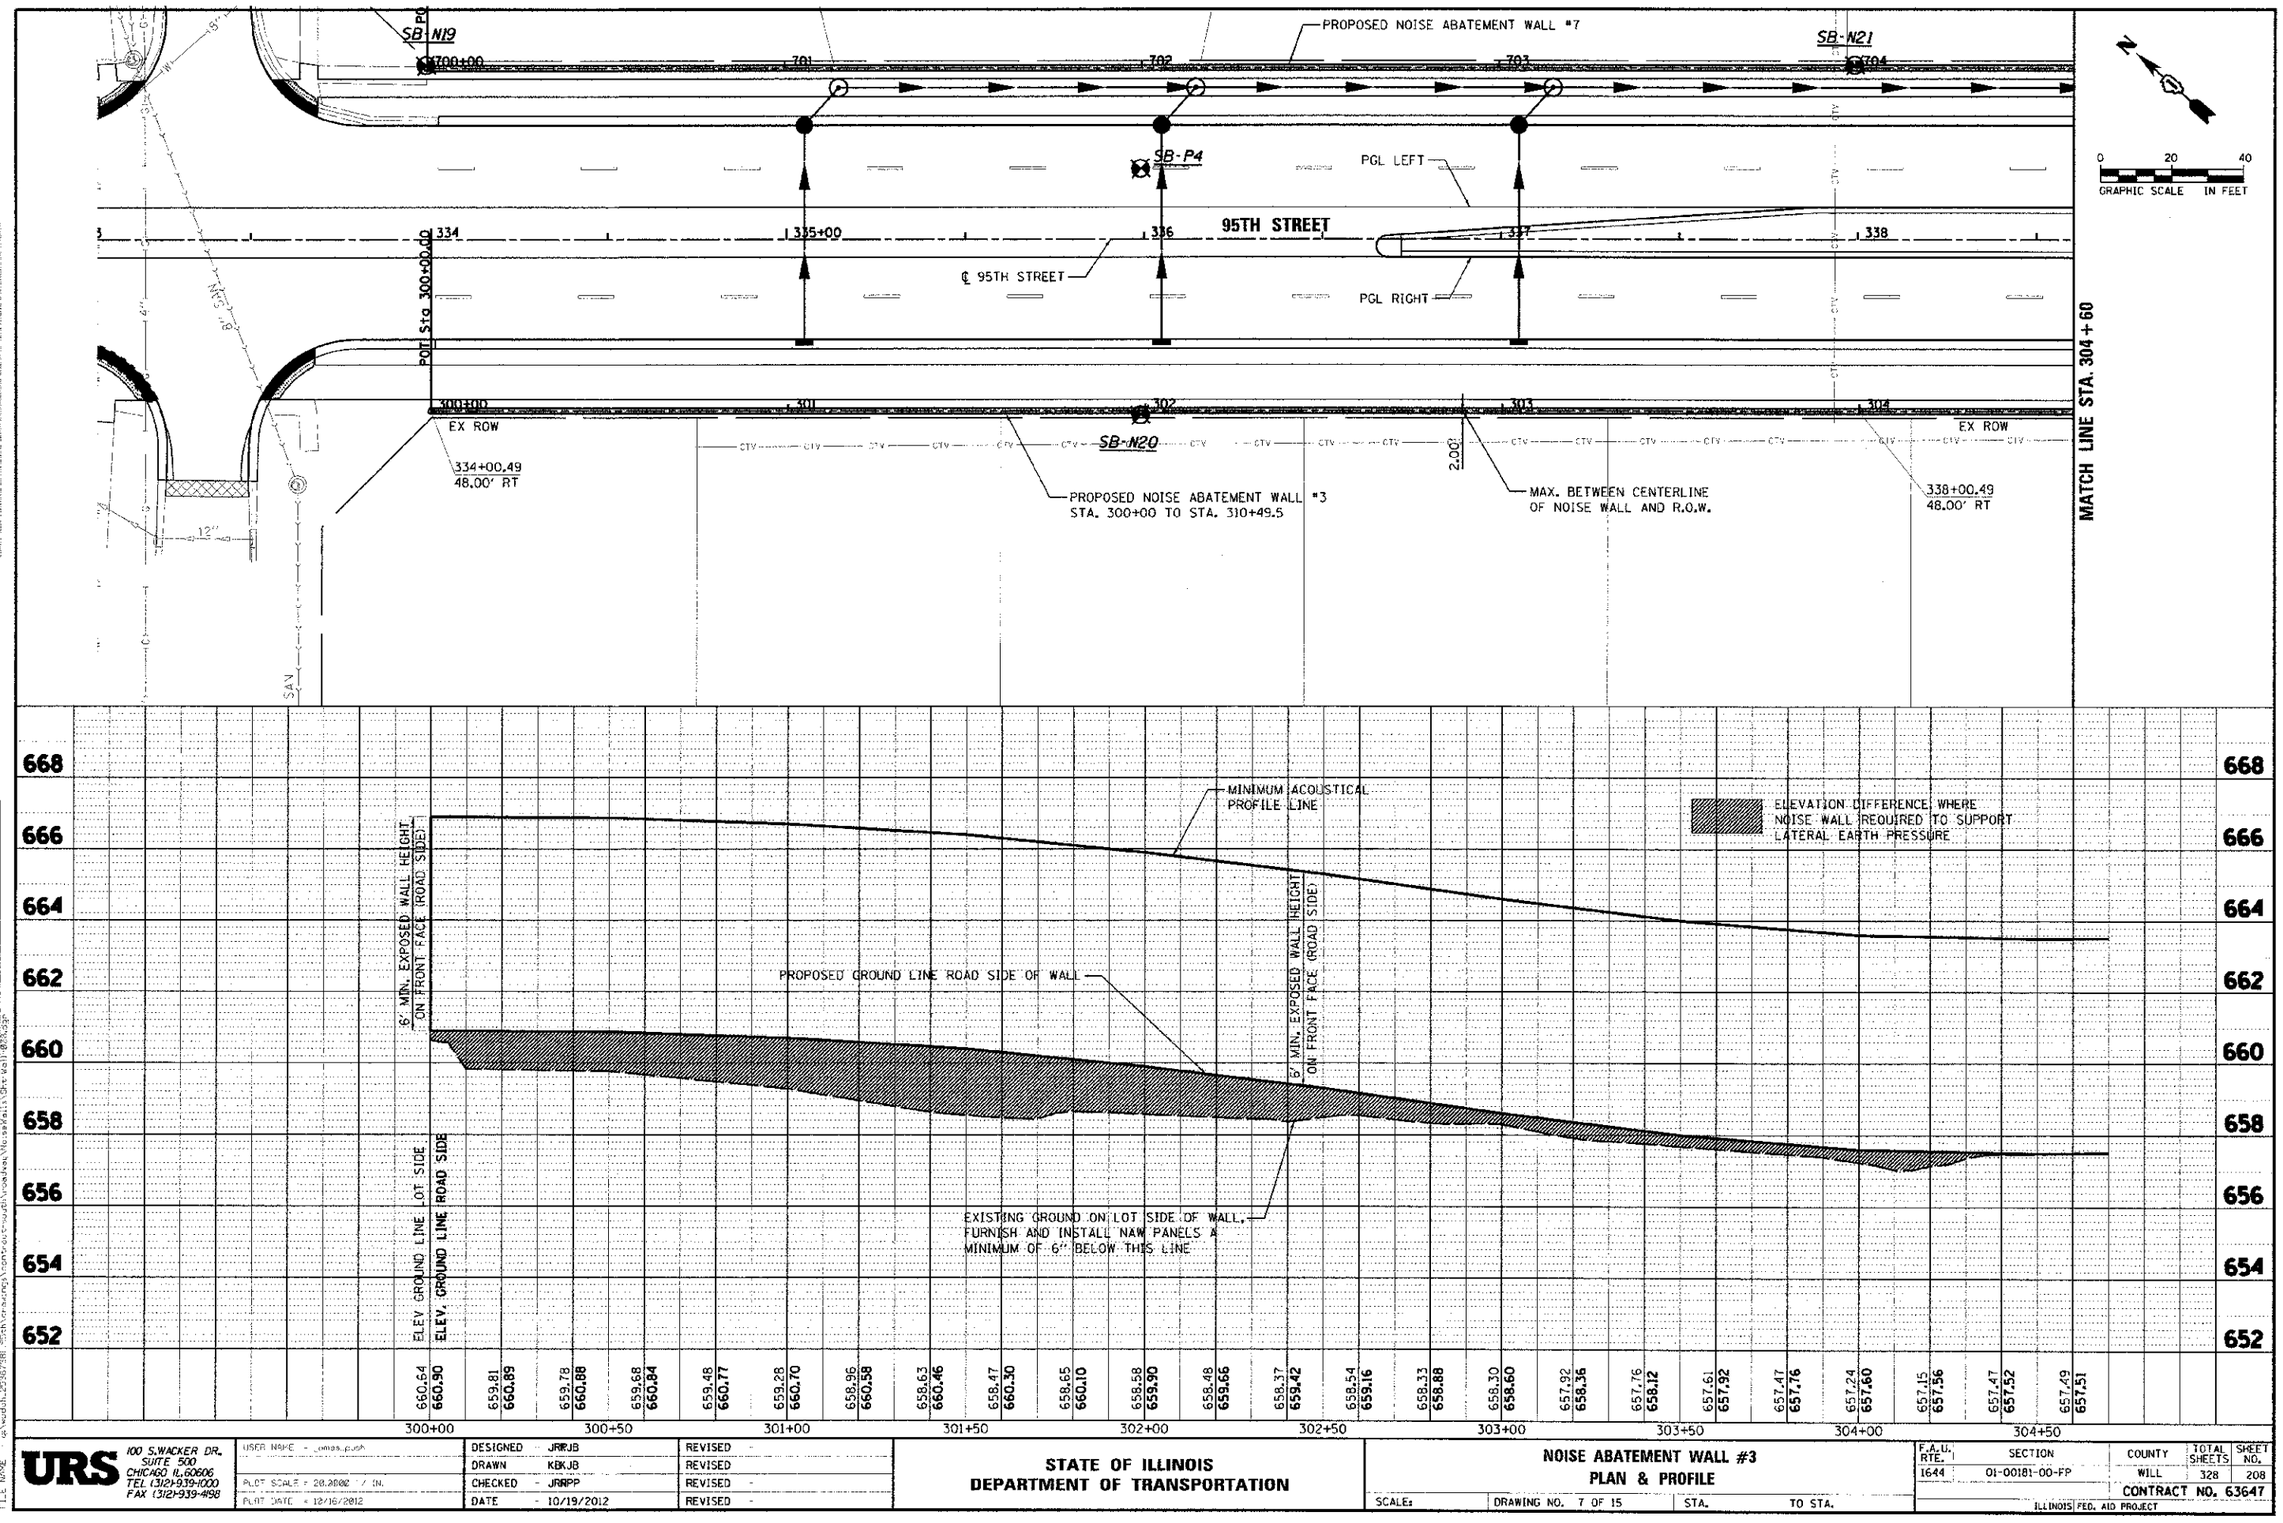

ELEV. GROUND LINE LOT SIDE	ELEV. GROUND LINE ROAD SIDE
660.64	660.90
659.81	660.89
659.78	660.88
659.68	660.84
659.48	660.77
659.28	660.70
658.96	660.58
658.63	660.46
658.47	660.30
658.65	660.10
658.58	659.90
658.48	659.66
658.37	659.42
658.54	659.16
658.33	658.88
658.30	658.60
657.92	658.36
657.76	658.12
657.61	657.92
657.47	657.76
657.24	657.60
657.15	657.56
657.47	657.52
657.49	657.51

PLAN
PROFILE
NOTE BOOK
NO.
DATE
REVISED
PLOTTED
CHECKED
DRAWN
STRUCTURE NOTATIONS CHKD.
STRUCTURE QUANTITIES CHKD.

FILE NAME: q:\roads\25287\08 drawings\contract\rt\broadway\file name.sheet.dgn

URS
100 S.WACKER DR.
SUITE 500
CHICAGO IL.60606
TEL (312)939-1000
FAX (312)939-498

USER NAME = _cmas.pcs
PLOT SCALE = 20.2002 ' / IN.
PLOT DATE = 12/16/2012

DESIGNED - JRRJB
DRAWN - KBKJB
CHECKED - JRRPP
DATE - 10/19/2012

REVISED -
REVISED -
REVISED -
REVISED -

STATE OF ILLINOIS
DEPARTMENT OF TRANSPORTATION

NOISE ABATEMENT WALL #3
PLAN & PROFILE

SCALE: | DRAWING NO. 7 OF 15 | STA. | TO STA.

F.A.U. RTE.	SECTION	COUNTY	TOTAL SHEETS	SHEET NO.
1644	01-00181-00-FP	WILL	328	208

CONTRACT NO. 63647
ILLINOIS FED. AID PROJECT