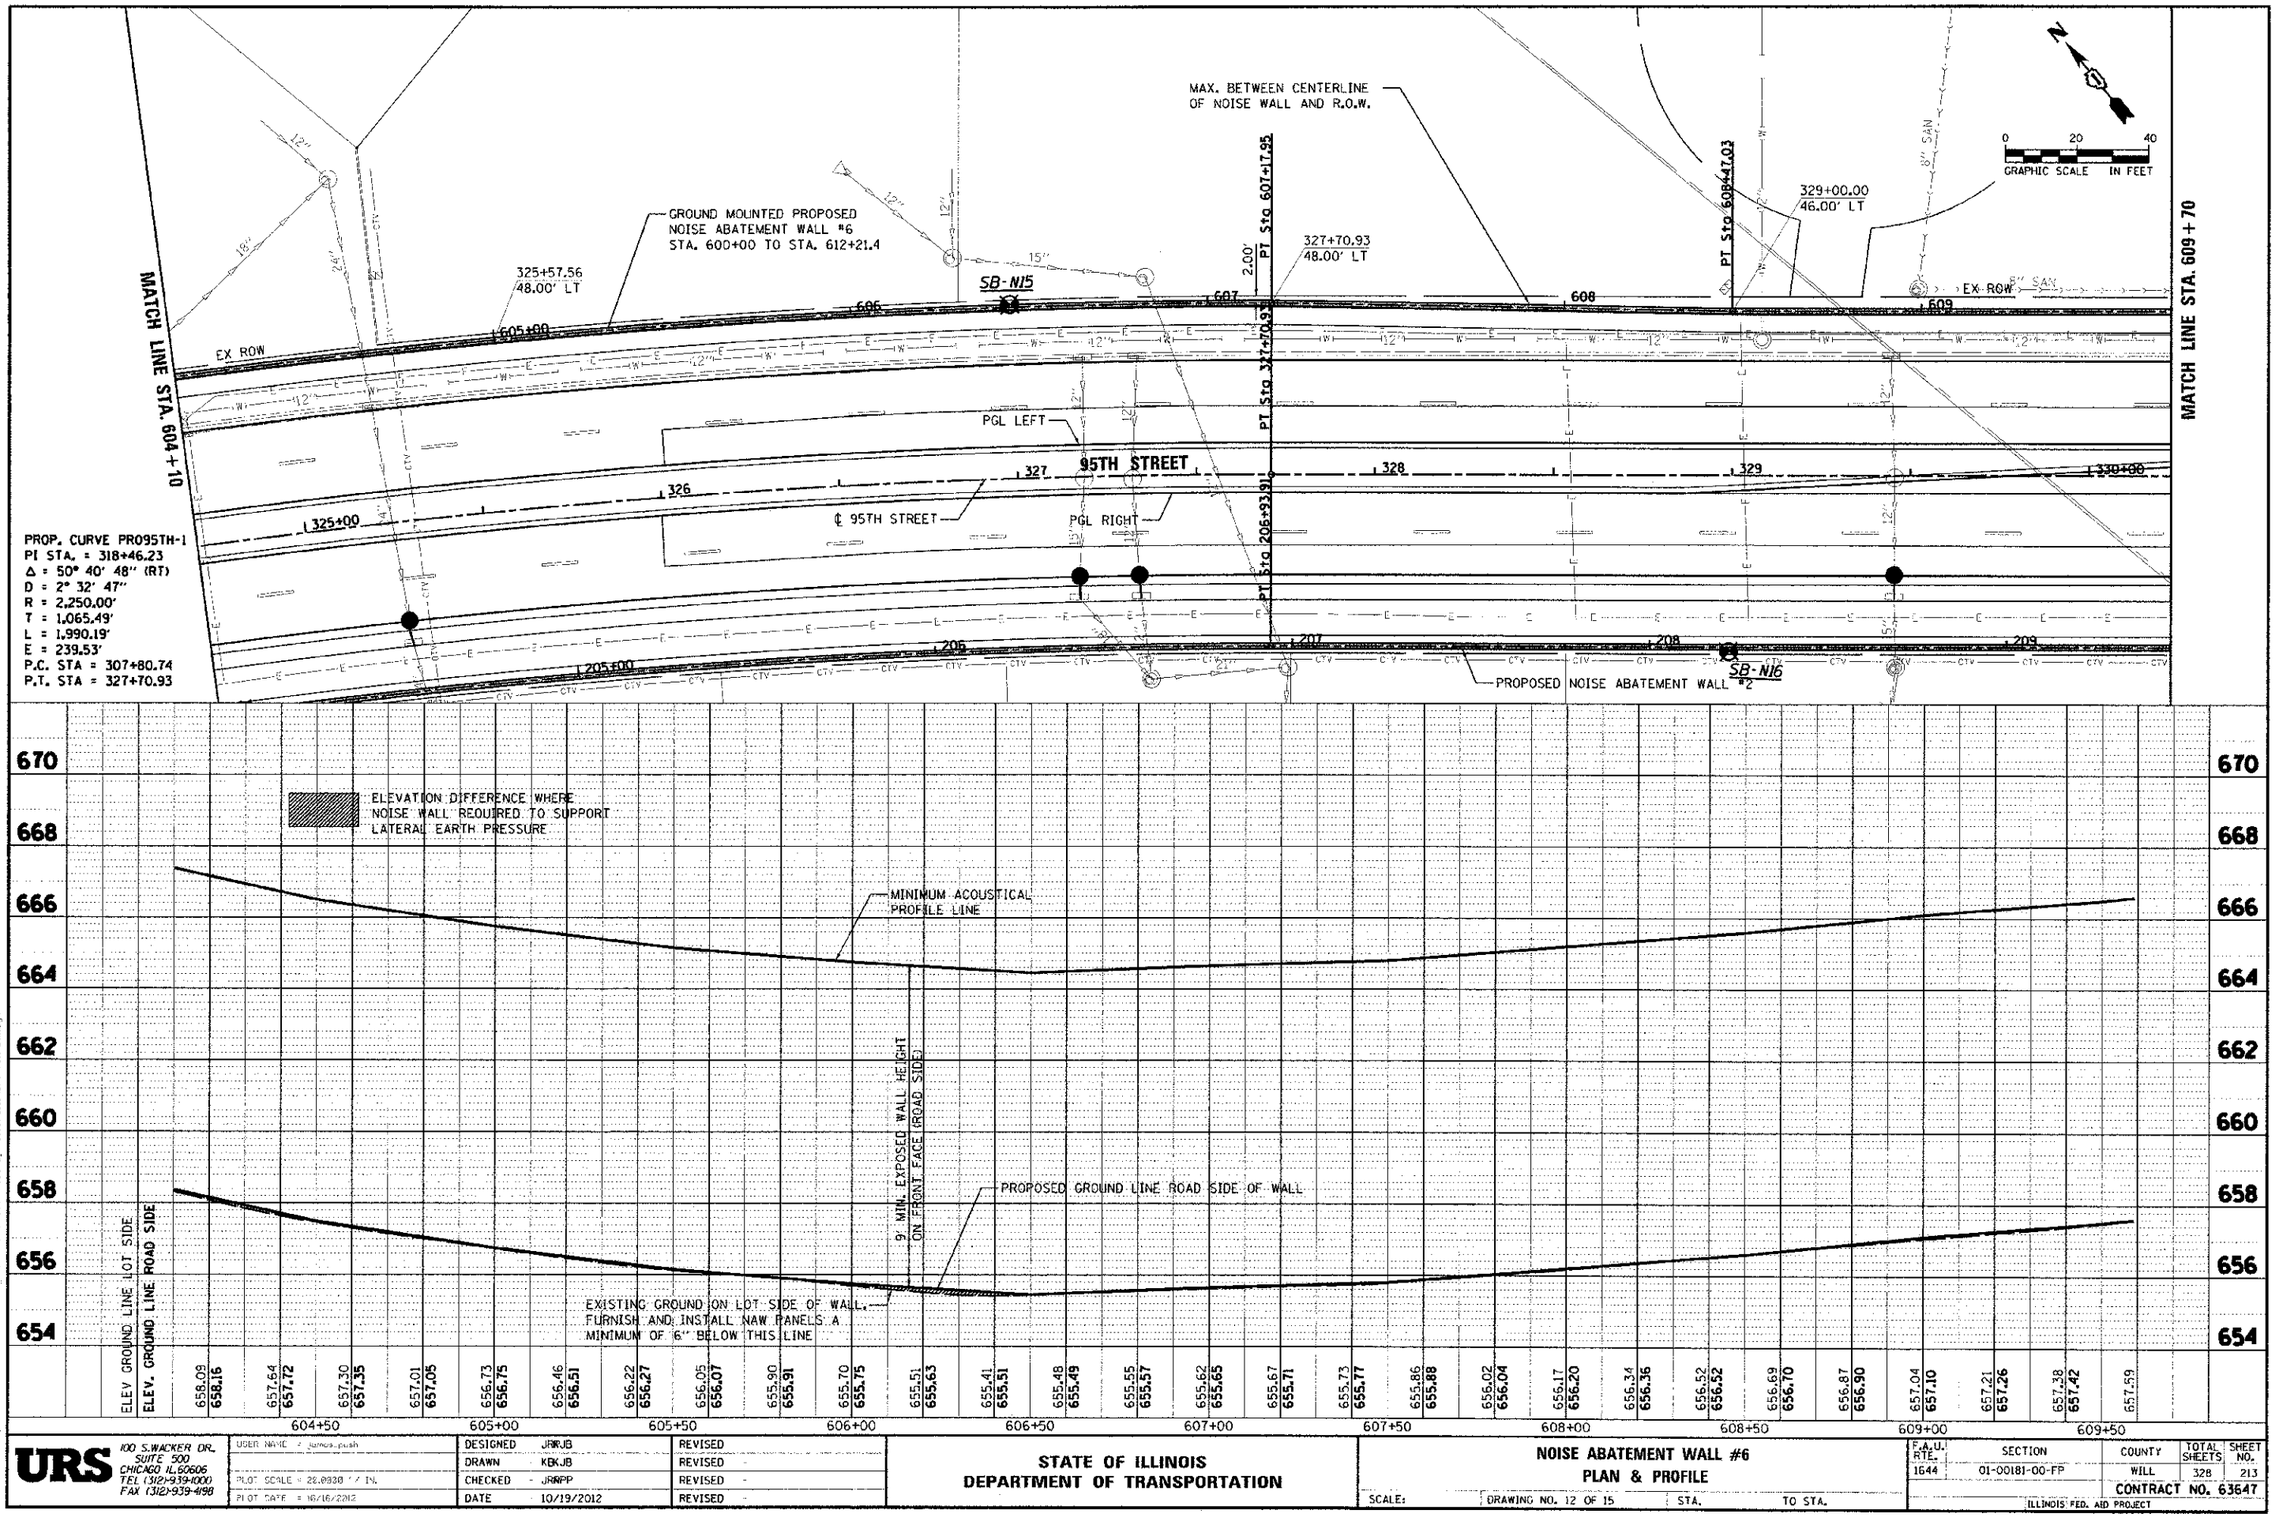

URS 100 S. WACKER DR. SUITE 500 CHICAGO IL 60606 TEL (312)939-1000 FAX (312)939-4198	USER NAME = jamesp.pash	DESIGNED JRRJB	REVISED -
	PLOT SCALE = 20.0000 ' / IN.	DRAWN KBKJB	REVISED -
	PLOT DATE = 10/16/2012	CHECKED JRRPP	REVISED -
		DATE 10/19/2012	REVISED -

STATE OF ILLINOIS
DEPARTMENT OF TRANSPORTATION

NOISE ABATEMENT WALL #6
PLAN & PROFILE

SCALE: | DRAWING NO. 12 OF 15 | STA. | TO STA.

F.A.U. RTE.	SECTION	COUNTY	TOTAL SHEETS	SHEET NO.
1644	01-00181-00-FP	WILL	328	213
		CONTRACT NO. 63647		
		ILLINOIS FED. AID PROJECT		

FILE NAME = c:\projects\263673SL_Wash_Branch\Contract South\Roadway\Noise\Walls\SHT-PP-NW06.dgn