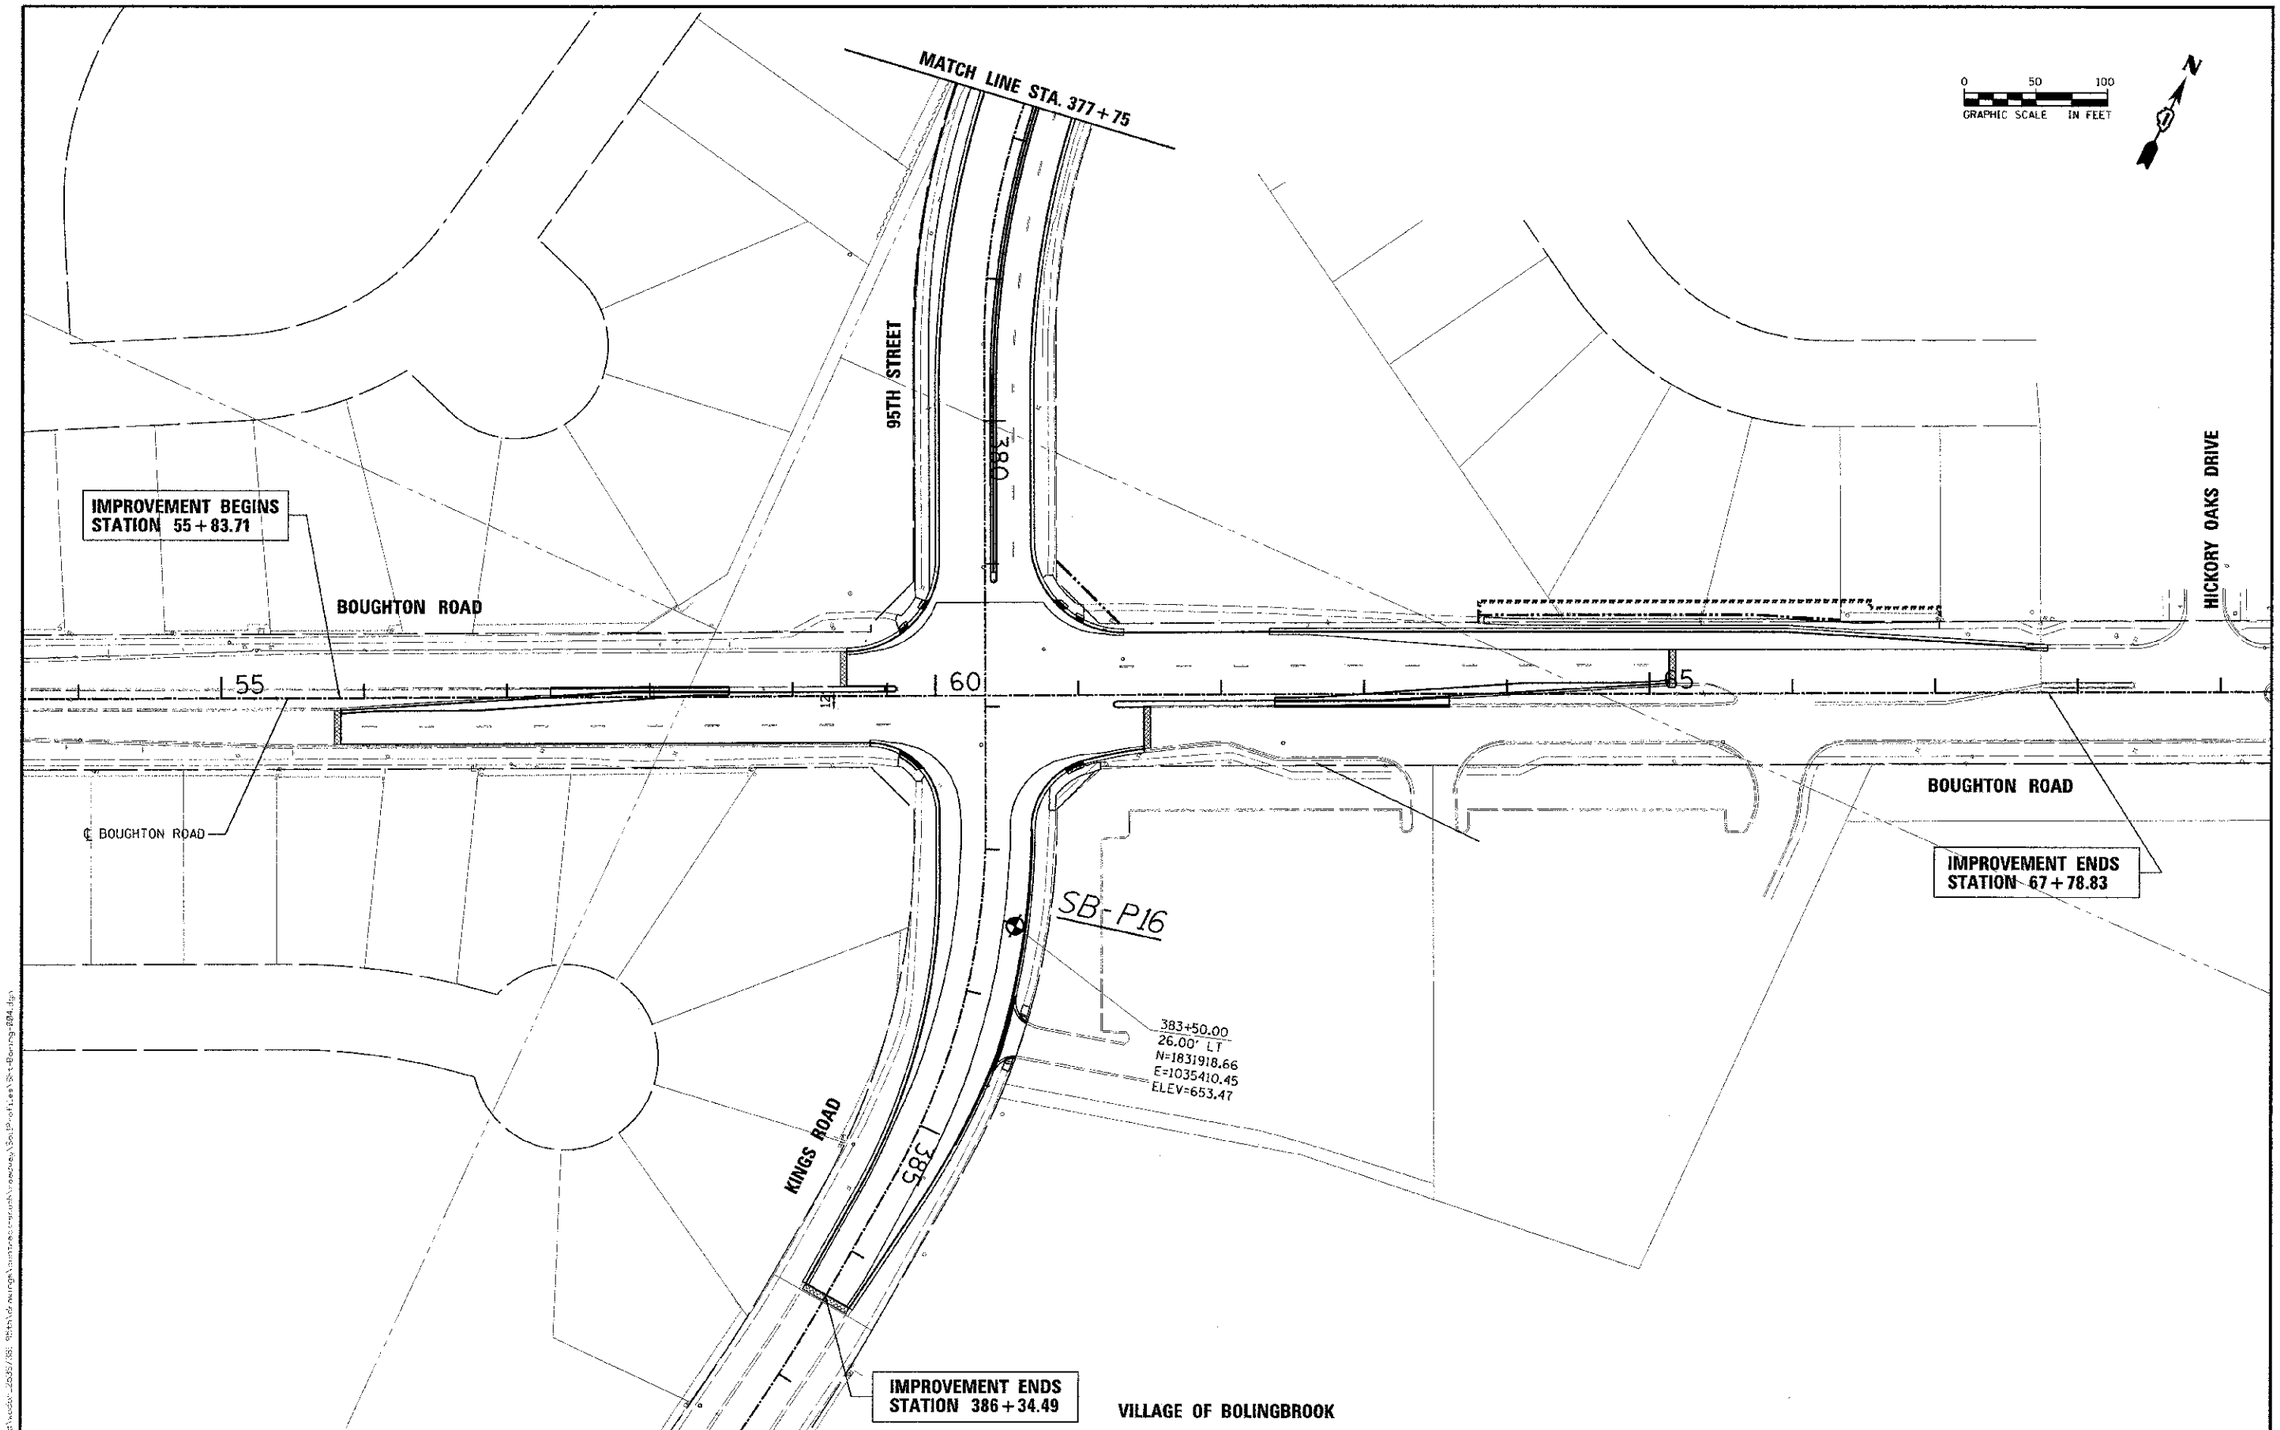

URS
100 S.WACKER DR.
SUITE 500
CHICAGO IL 60606
TEL (312)-939-1000
FAX (312)-939-4198

USER NAME = james_porth	DESIGNED - JRP	REVISED -
	DRAWN - MRF	REVISED -
PLOT SCALE = 53.8900 ' / IN.	CHECKED - JRP	REVISED -
PLOT DATE = 10/19/2012	DATE - 10/19/2012	REVISED -

STATE OF ILLINOIS
DEPARTMENT OF TRANSPORTATION

95TH STREET , KINGS ROAD AND BOUGHTON ROAD
SOIL BORING LOCATION PLAN

SCALE: 1"=50' | DRAWING NO. 4 OF 4 | STA. 377+75 TO STA. 386+34.49

F.A.U. RTE.	SECTION	COUNTY	TOTAL SHEETS	SHEET NO.
1644	01-00181-00-FP	WILL	328	239

CONTRACT NO. 63647

ILLINOIS FED. AID PROJECT