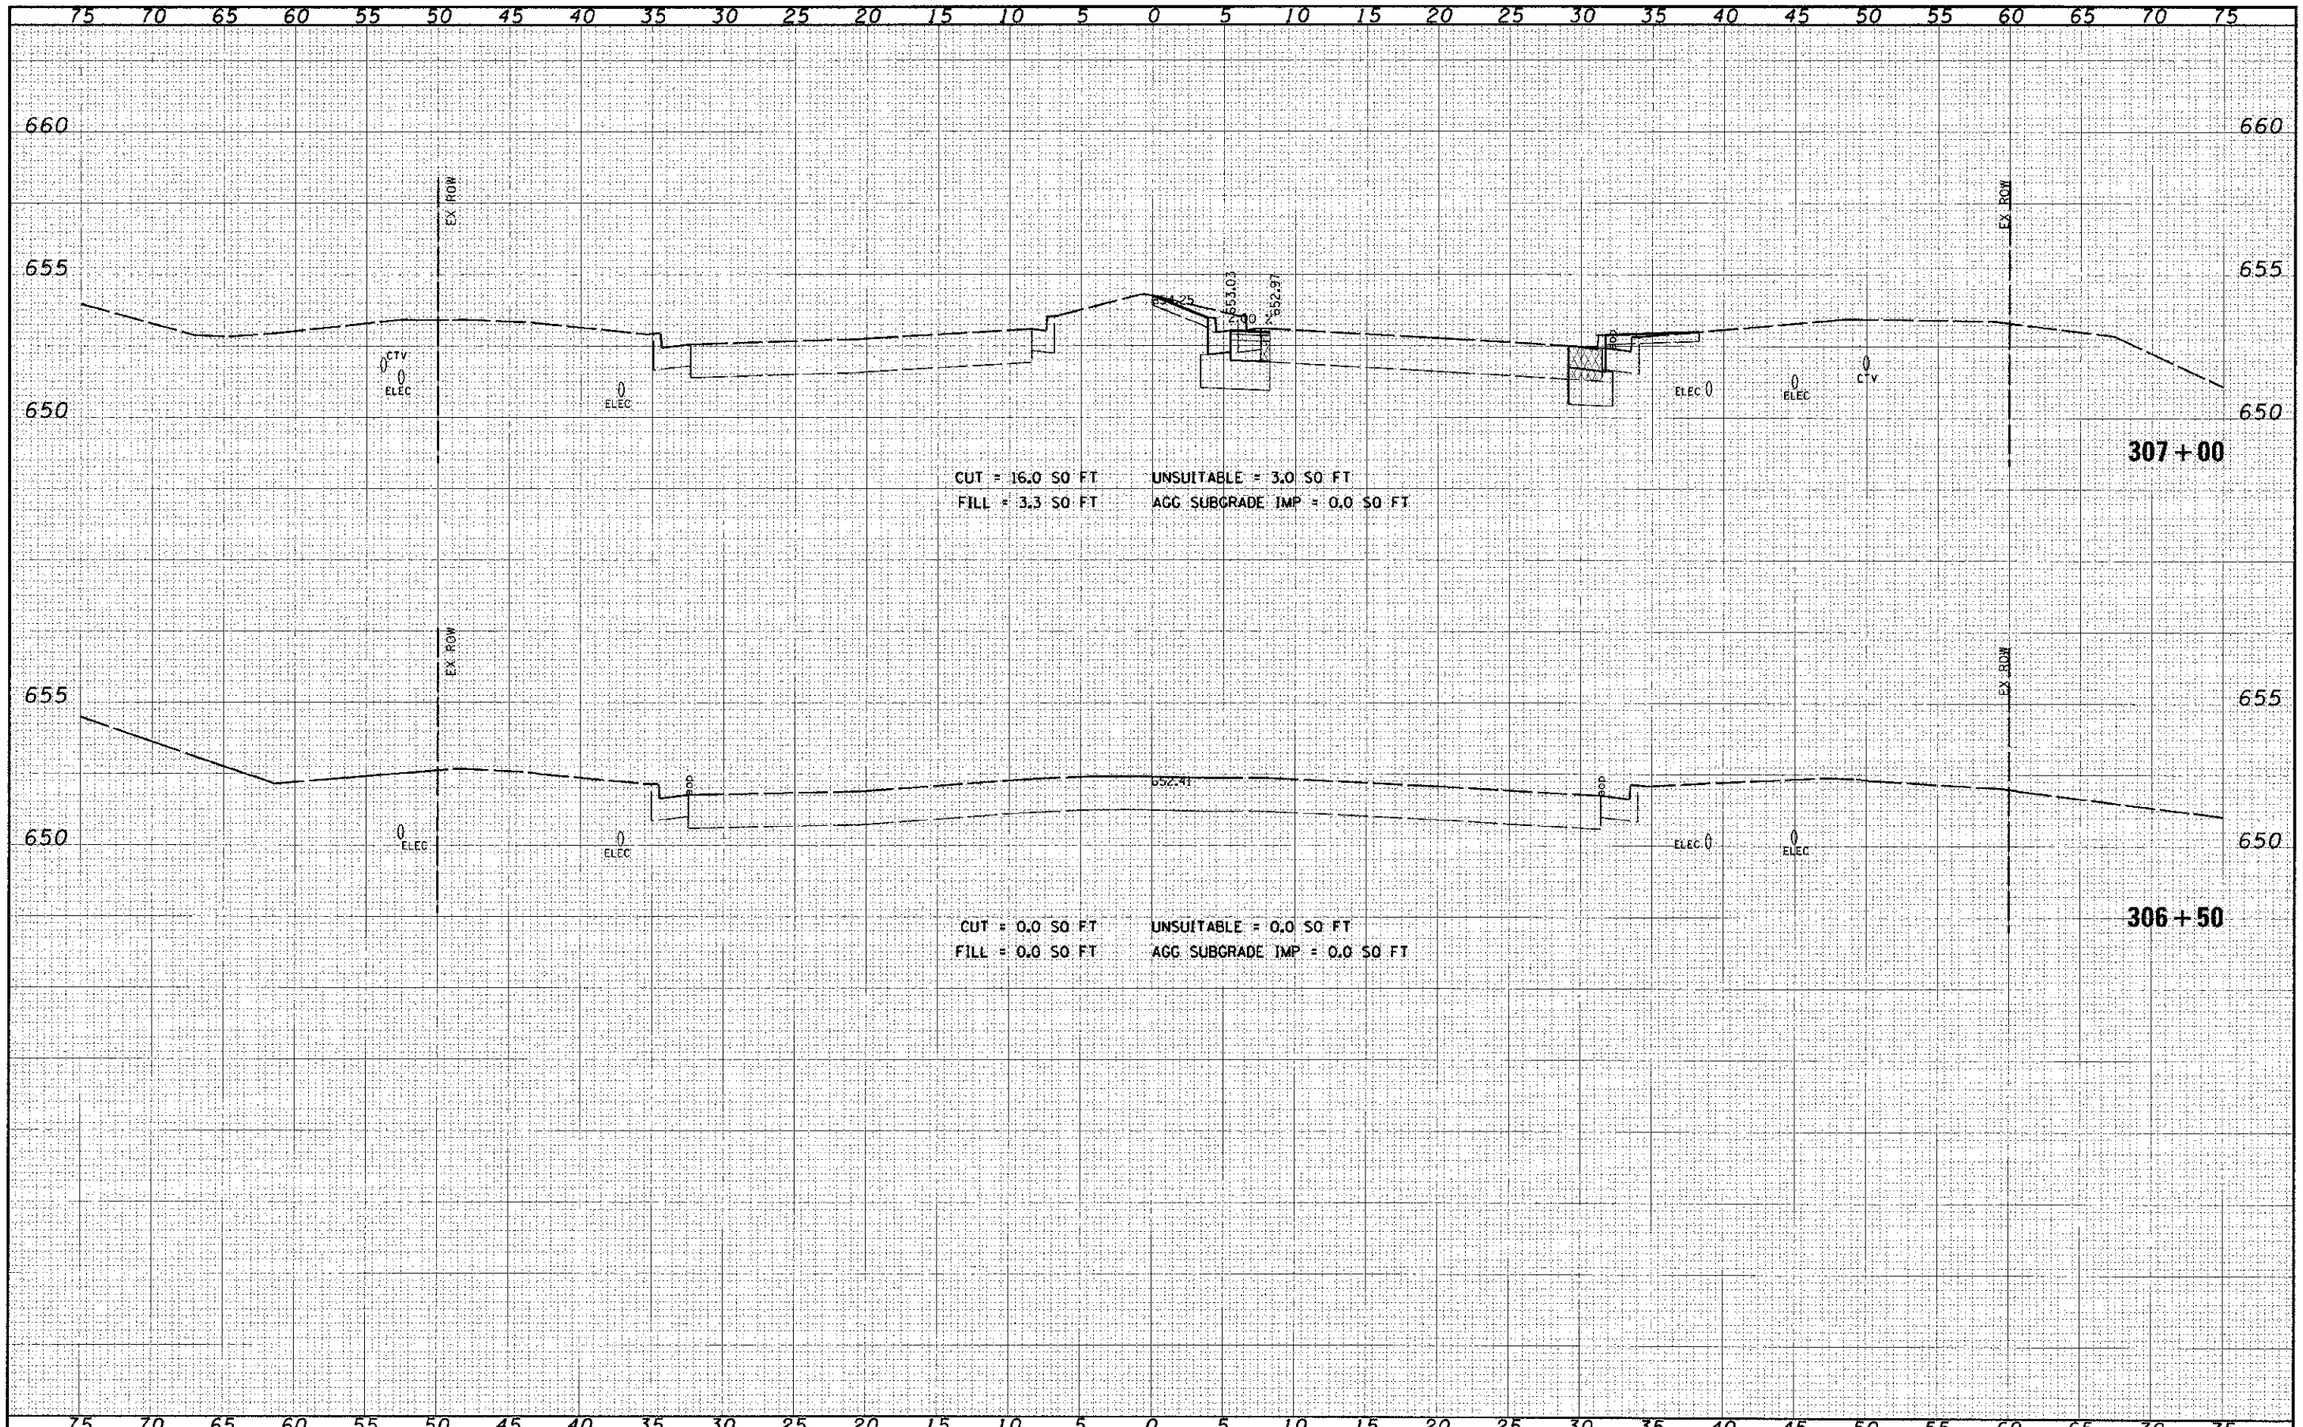

FILE NAME = #FT_F.S	USER NAME = jmeyer.prust	DESIGNED	REVISED
		DRAWN -	REVISED -
	PLOT SCALE = 5.8022 ' / IN.	CHECKED -	REVISED -
	PLOT DATE = 12/16/2022	DATE	REVISED -

STATE OF ILLINOIS
DEPARTMENT OF TRANSPORTATION

CROSS SECTIONS
95th STREET

SCALE: 1"=5' H 1"=2.5' V | SHEET NO. 1 OF 75 SHEETS | STA. 306+50 | TO STA. 306+99

F.A.U. RTE.	SECTION	COUNTY	TOTAL SHEETS	SHEET NO.
1644	01-00181-00-FP	WILL	328	240

CONTRACT NO. 63647

ILLINOIS FED. AID PROJECT