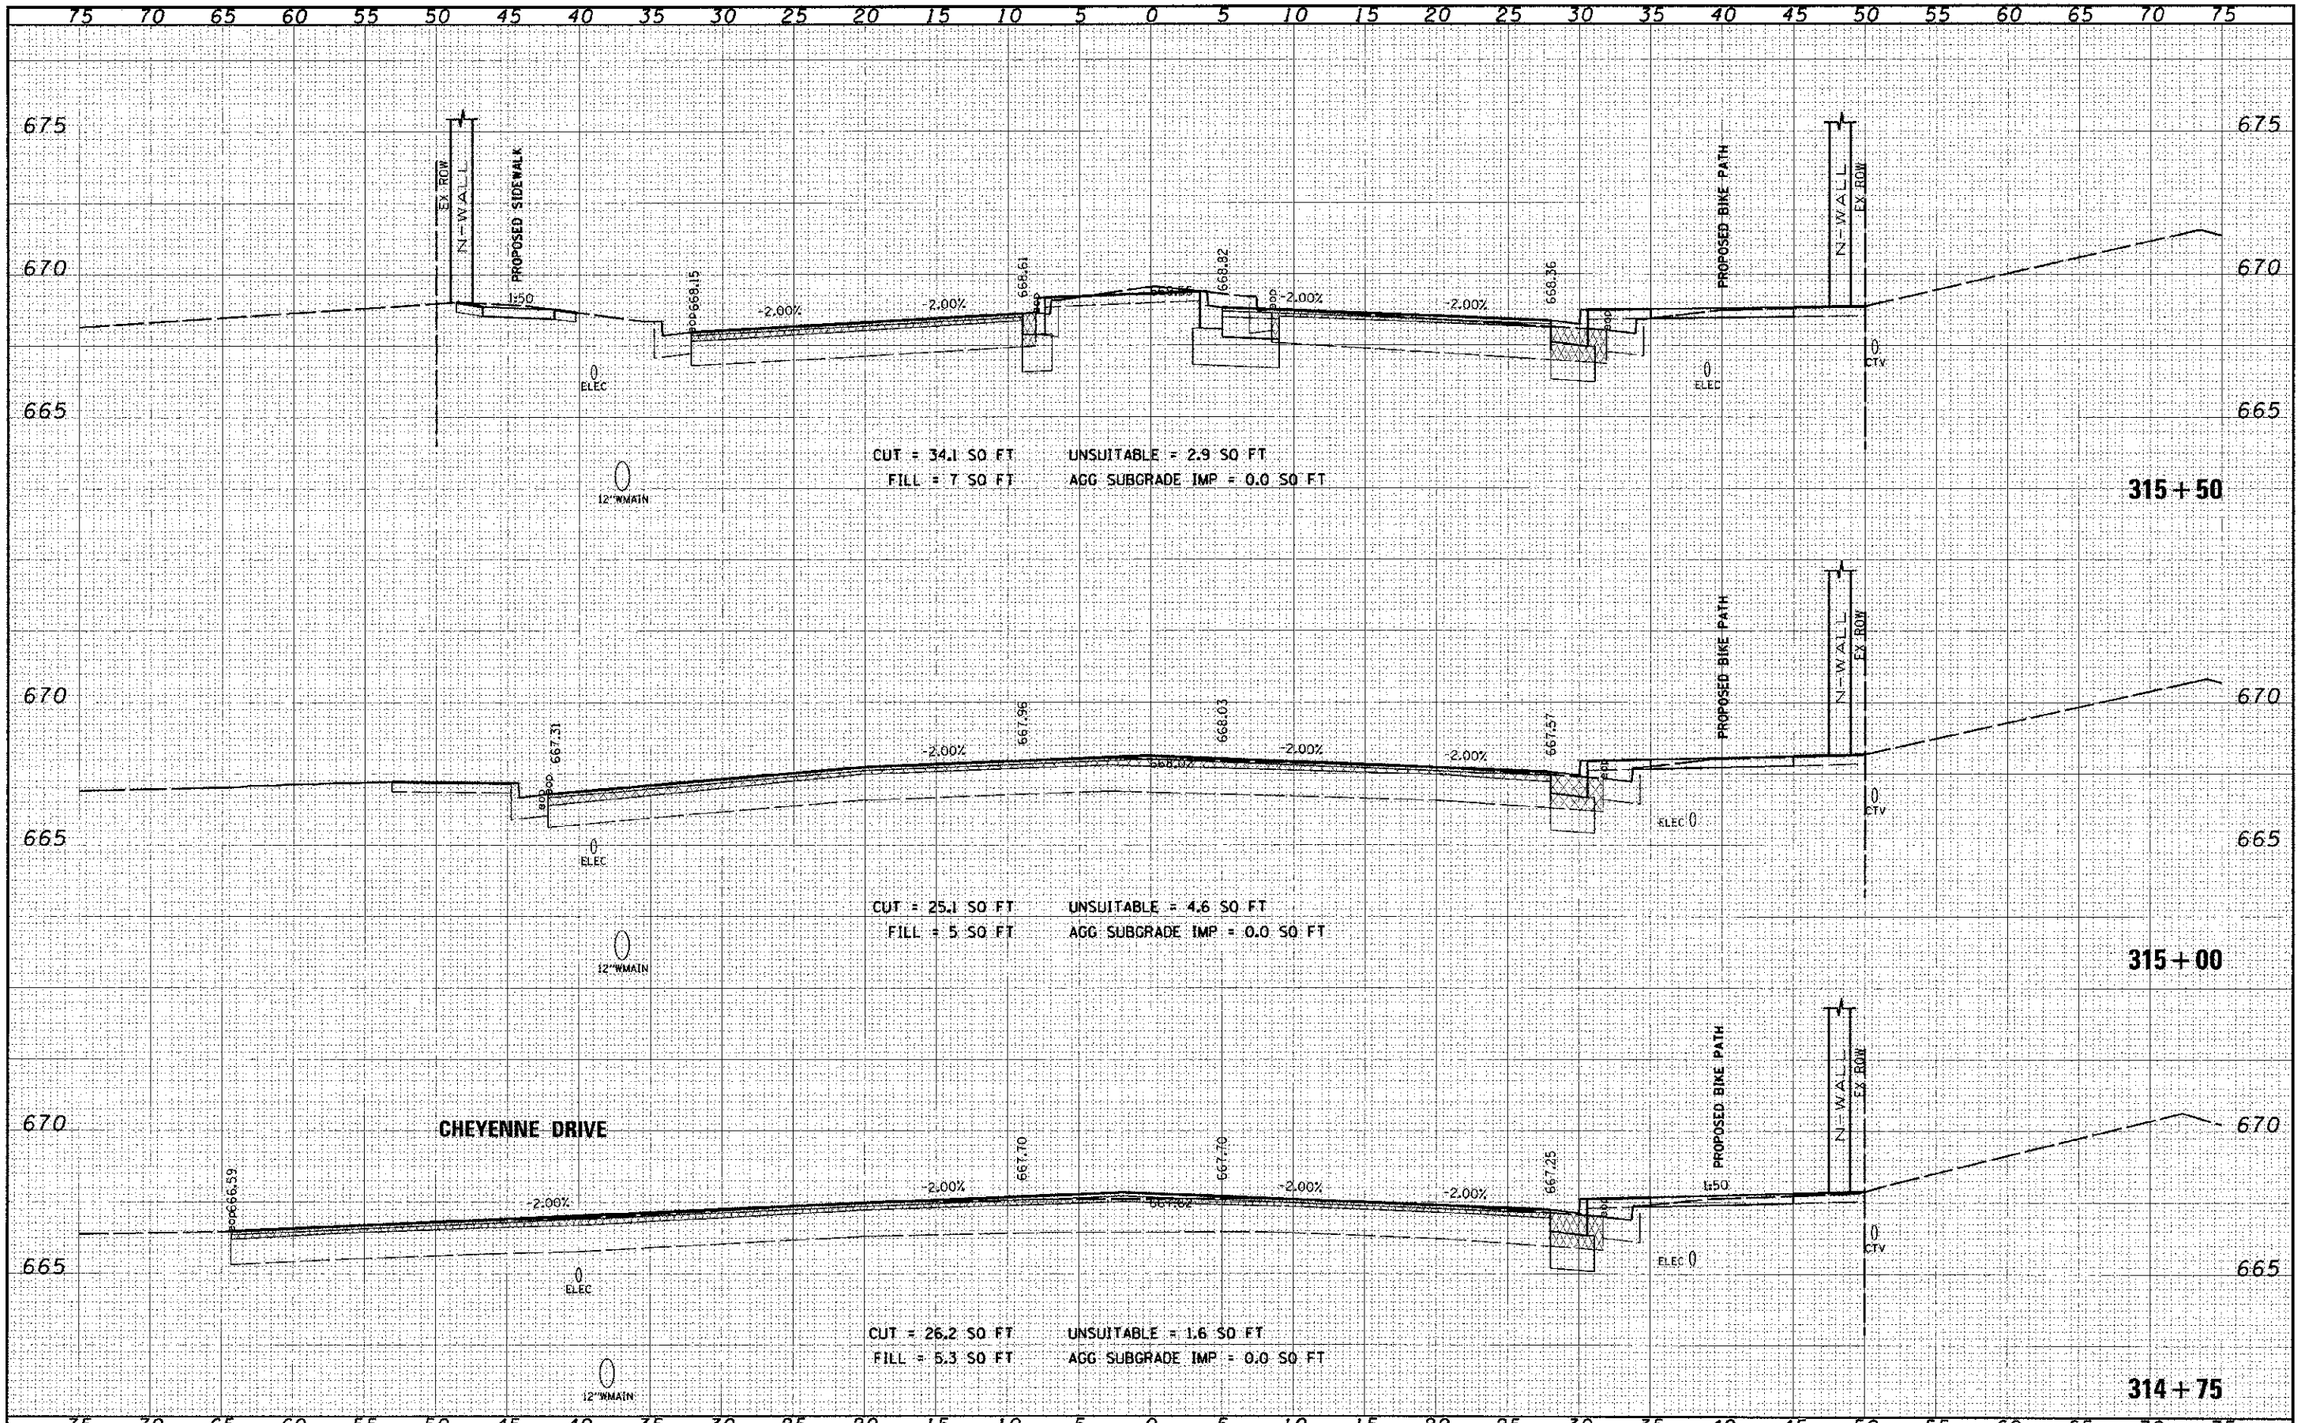

FILE NAME -	USER NAME - james.push	DESIGNED -	REVISED -	STATE OF ILLINOIS DEPARTMENT OF TRANSPORTATION	CROSS SECTIONS 95th STREET
		DRAWN	REVISED		
	PLOT SCALE = 5.2000 ' / IN.	CHECKED	REVISED -		
	PLOT DATE = 10/16/2012	DATE -	REVISED		SCALE: 1"=5'H; 1"=2.5'V SHEET NO. 8 OF 75 SHEETS STA. 314+75 TO STA. 315+50

F.A.U. RTE.	SECTION	COUNTY	TOTAL SHEETS	SHEET NO.
1644	01-00181-00-FP	WILL	328	247

CONTRACT NO. 63647

ILLINOIS FED. AID PROJECT