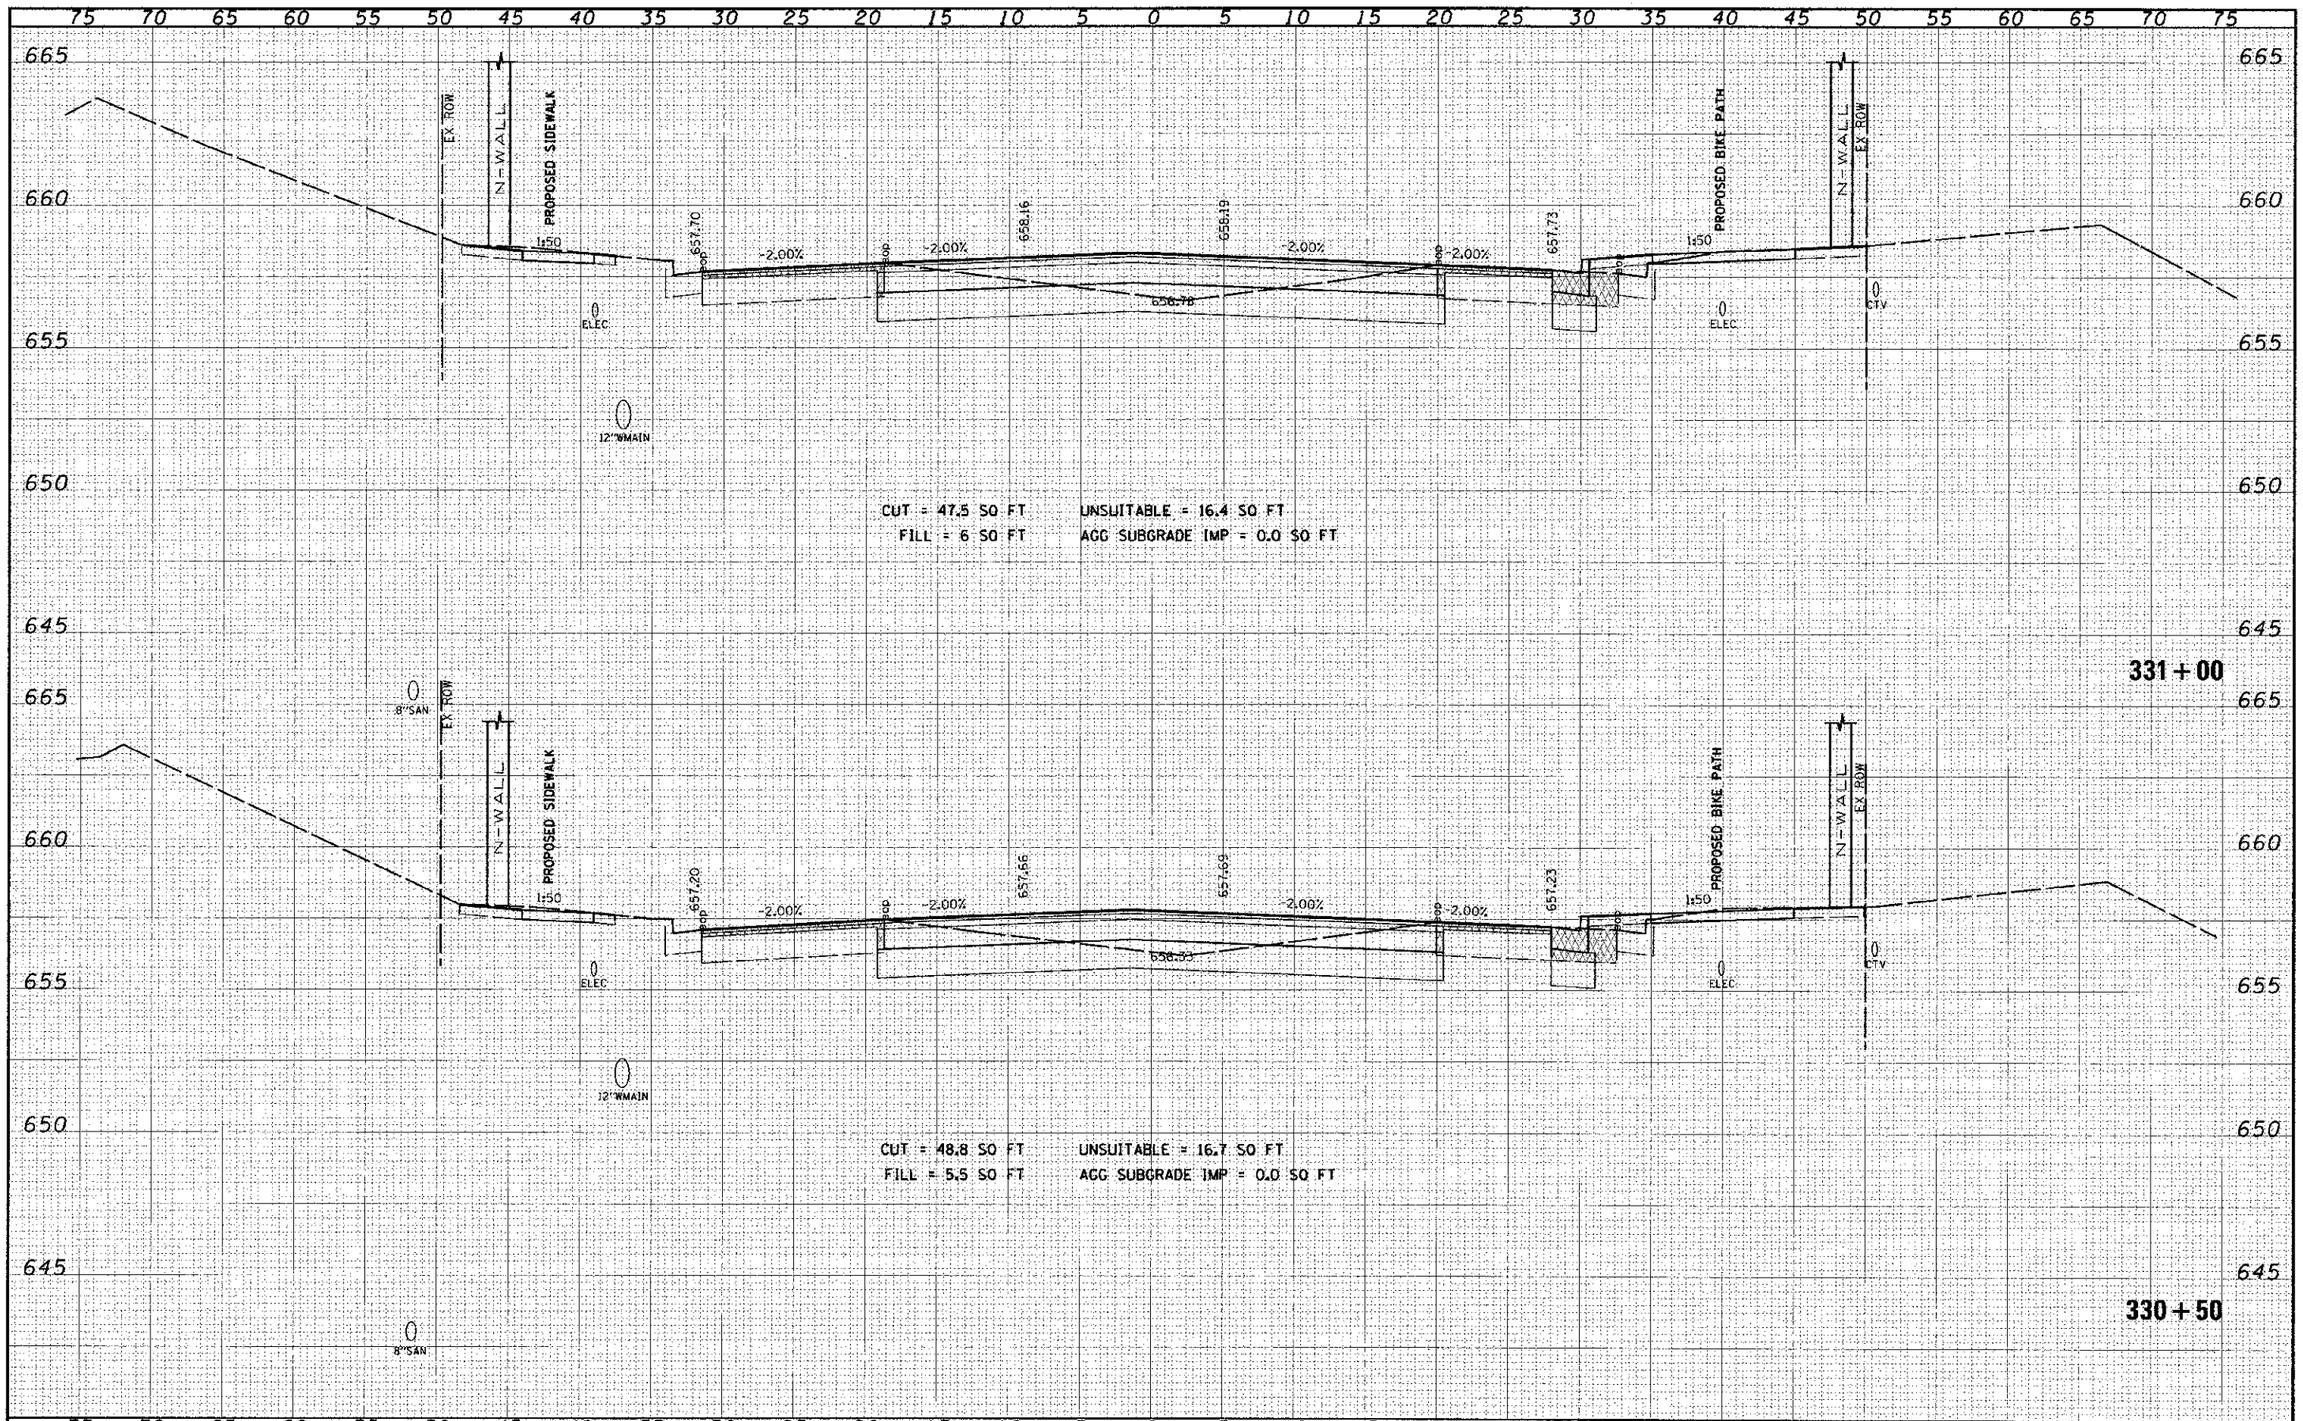

FILE NAME = #FILE#	USER NAME = james_bush	DESIGNED -	REVISED -
		DRAWN -	REVISED -
	PLOT SCALE = 5.0806 ' / IN.	CHECKED -	REVISED -
	PLOT DATE = 10/16/2012	DATE -	REVISED -

STATE OF ILLINOIS
DEPARTMENT OF TRANSPORTATION

CROSS SECTIONS
95th STREET

SCALE: 1"=5'H 1"=2.5'V | SHEET NO. 23 OF 75 SHEETS | STA. 330+50 | TO STA. 331+00

F.A.U. RTE.	SECTION	COUNTY	TOTAL SHEETS	SHEET NO.
1644	01-00181-00-FP	WILL	328	262

CONTRACT NO. 63647

ILLINOIS FED. AID PROJECT