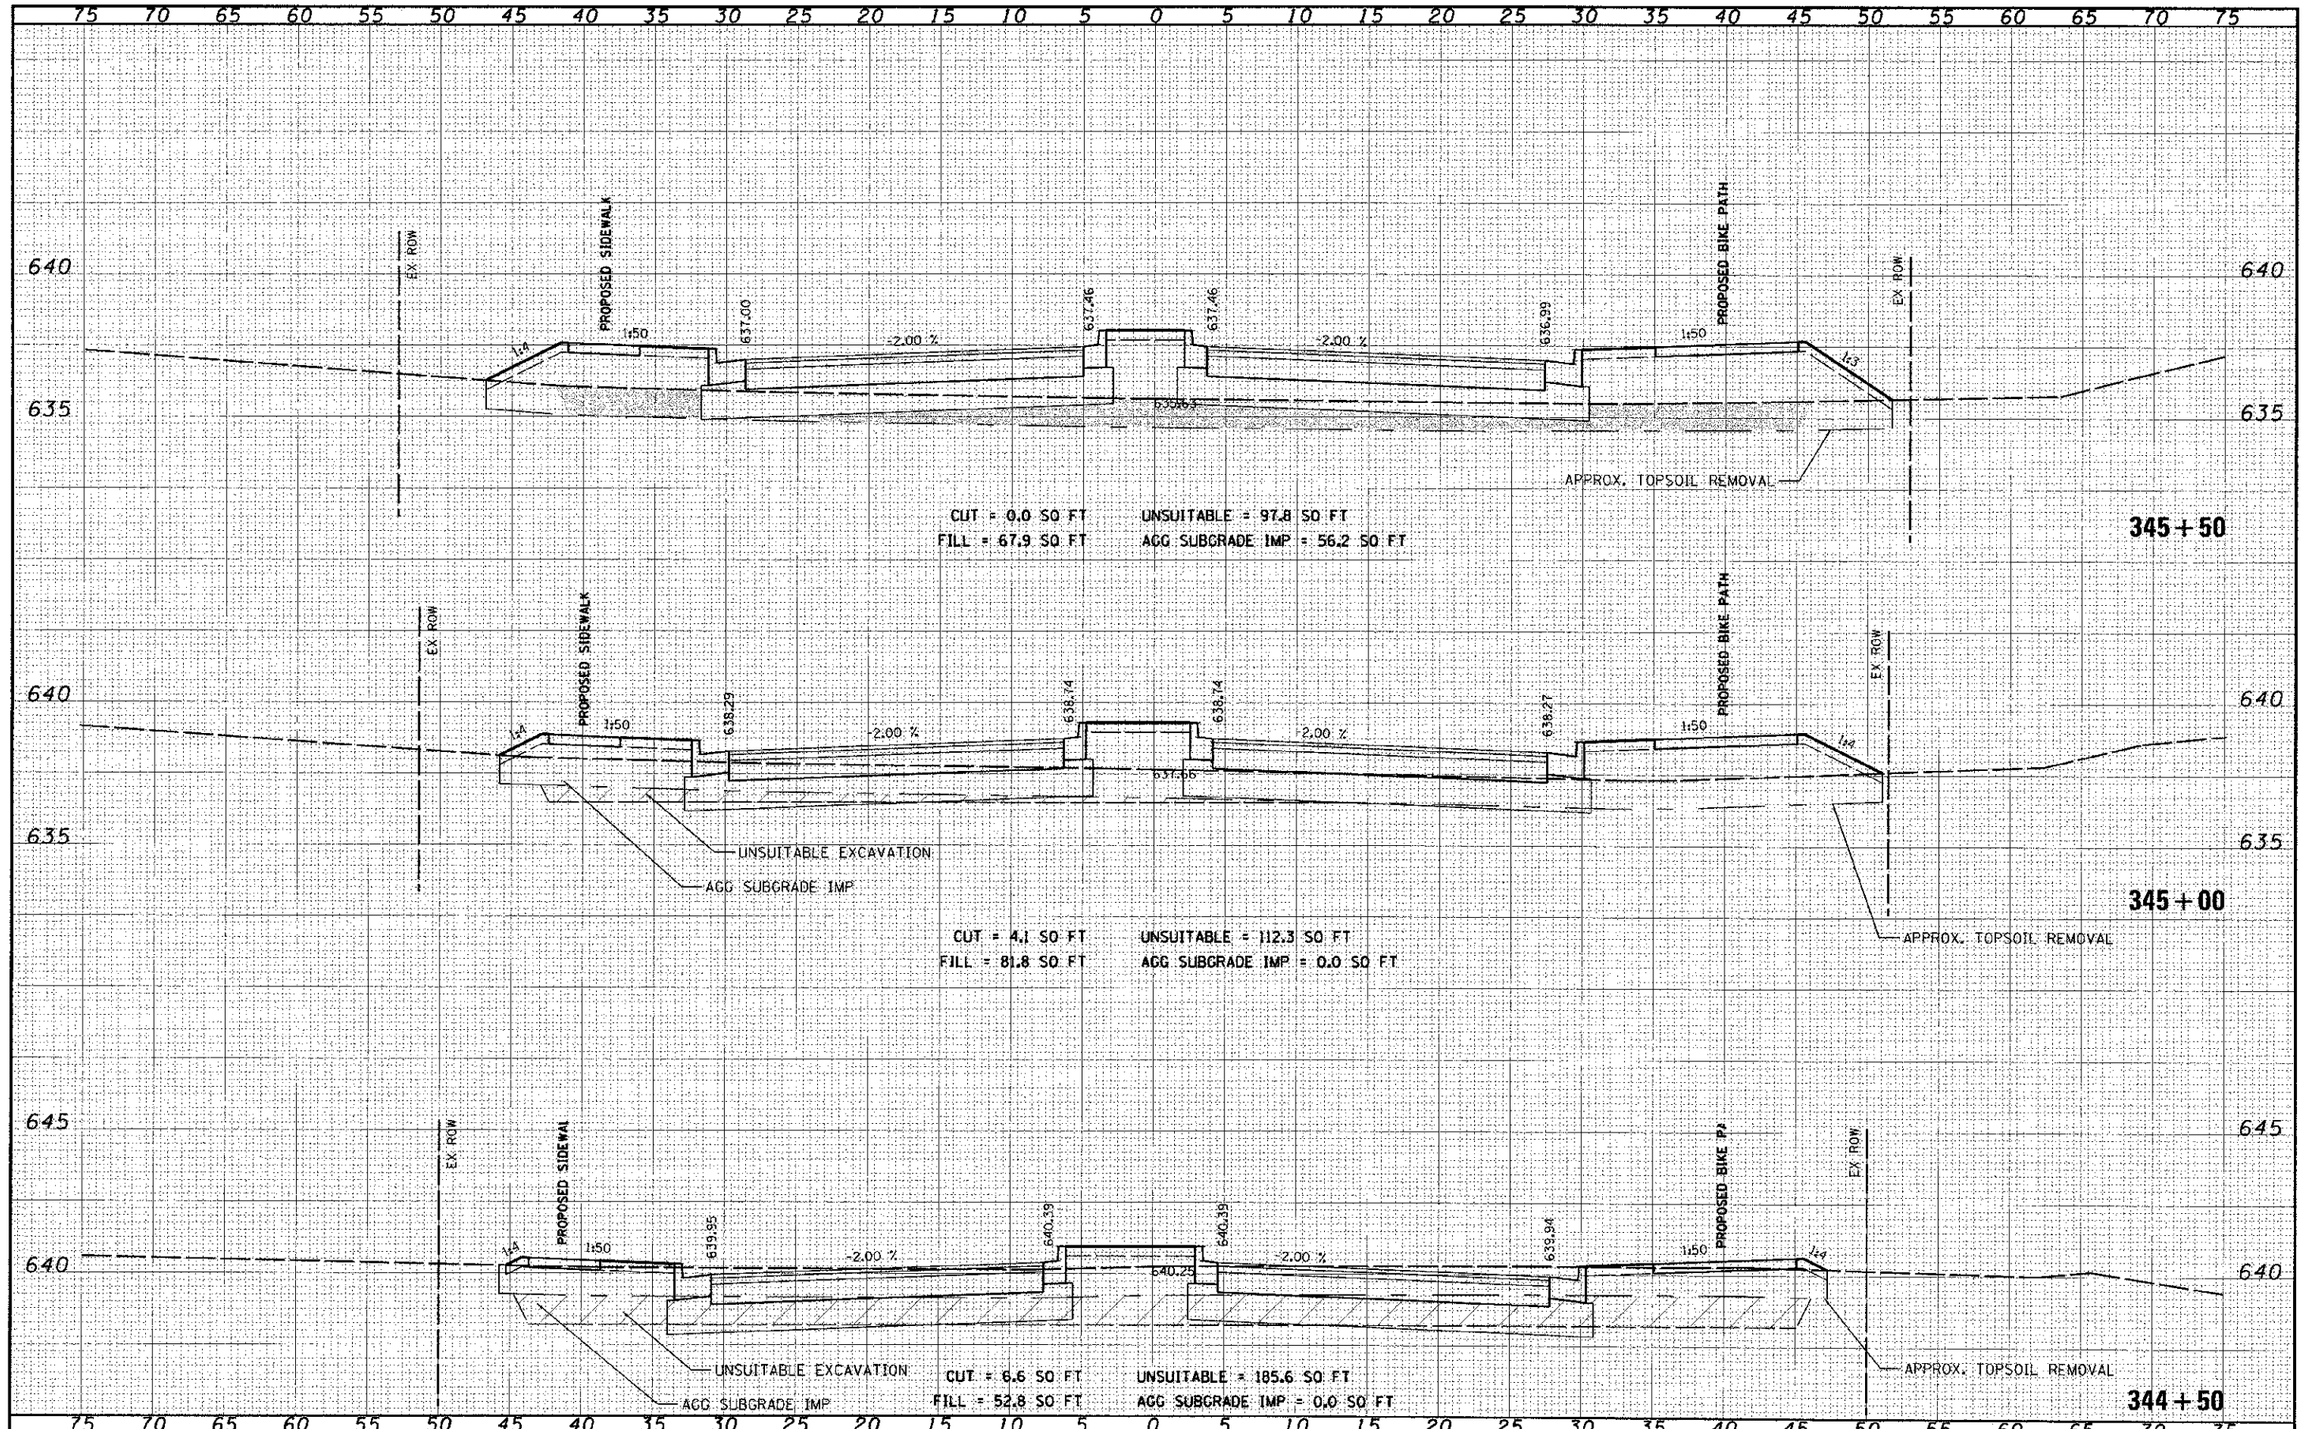

FILE NAME = $FILEL#	USER NAME = jones.josh	DESIGNED -	REVISED -
		DRAWN -	REVISED -
	PLOT SCALE = 5.0000 ' / IN.	CHECKED -	REVISED -
	PLOT DATE = 10/16/2012	DATE -	REVISED -

STATE OF ILLINOIS
DEPARTMENT OF TRANSPORTATION

CROSS SECTIONS
95th STREET

SCALE: 1"=5'H 1"=2.5'V | SHEET NO. 36 OF 75 SHEETS | STA. 344+50 | TO STA. 345+50

F.A.U. RTE.	SECTION	COUNTY	TOTAL SHEETS	SHEET NO.
1644	01-00181-00-FP	WILL	328	275

CONTRACT NO. 63647

ILLINOIS FED. AID PROJECT