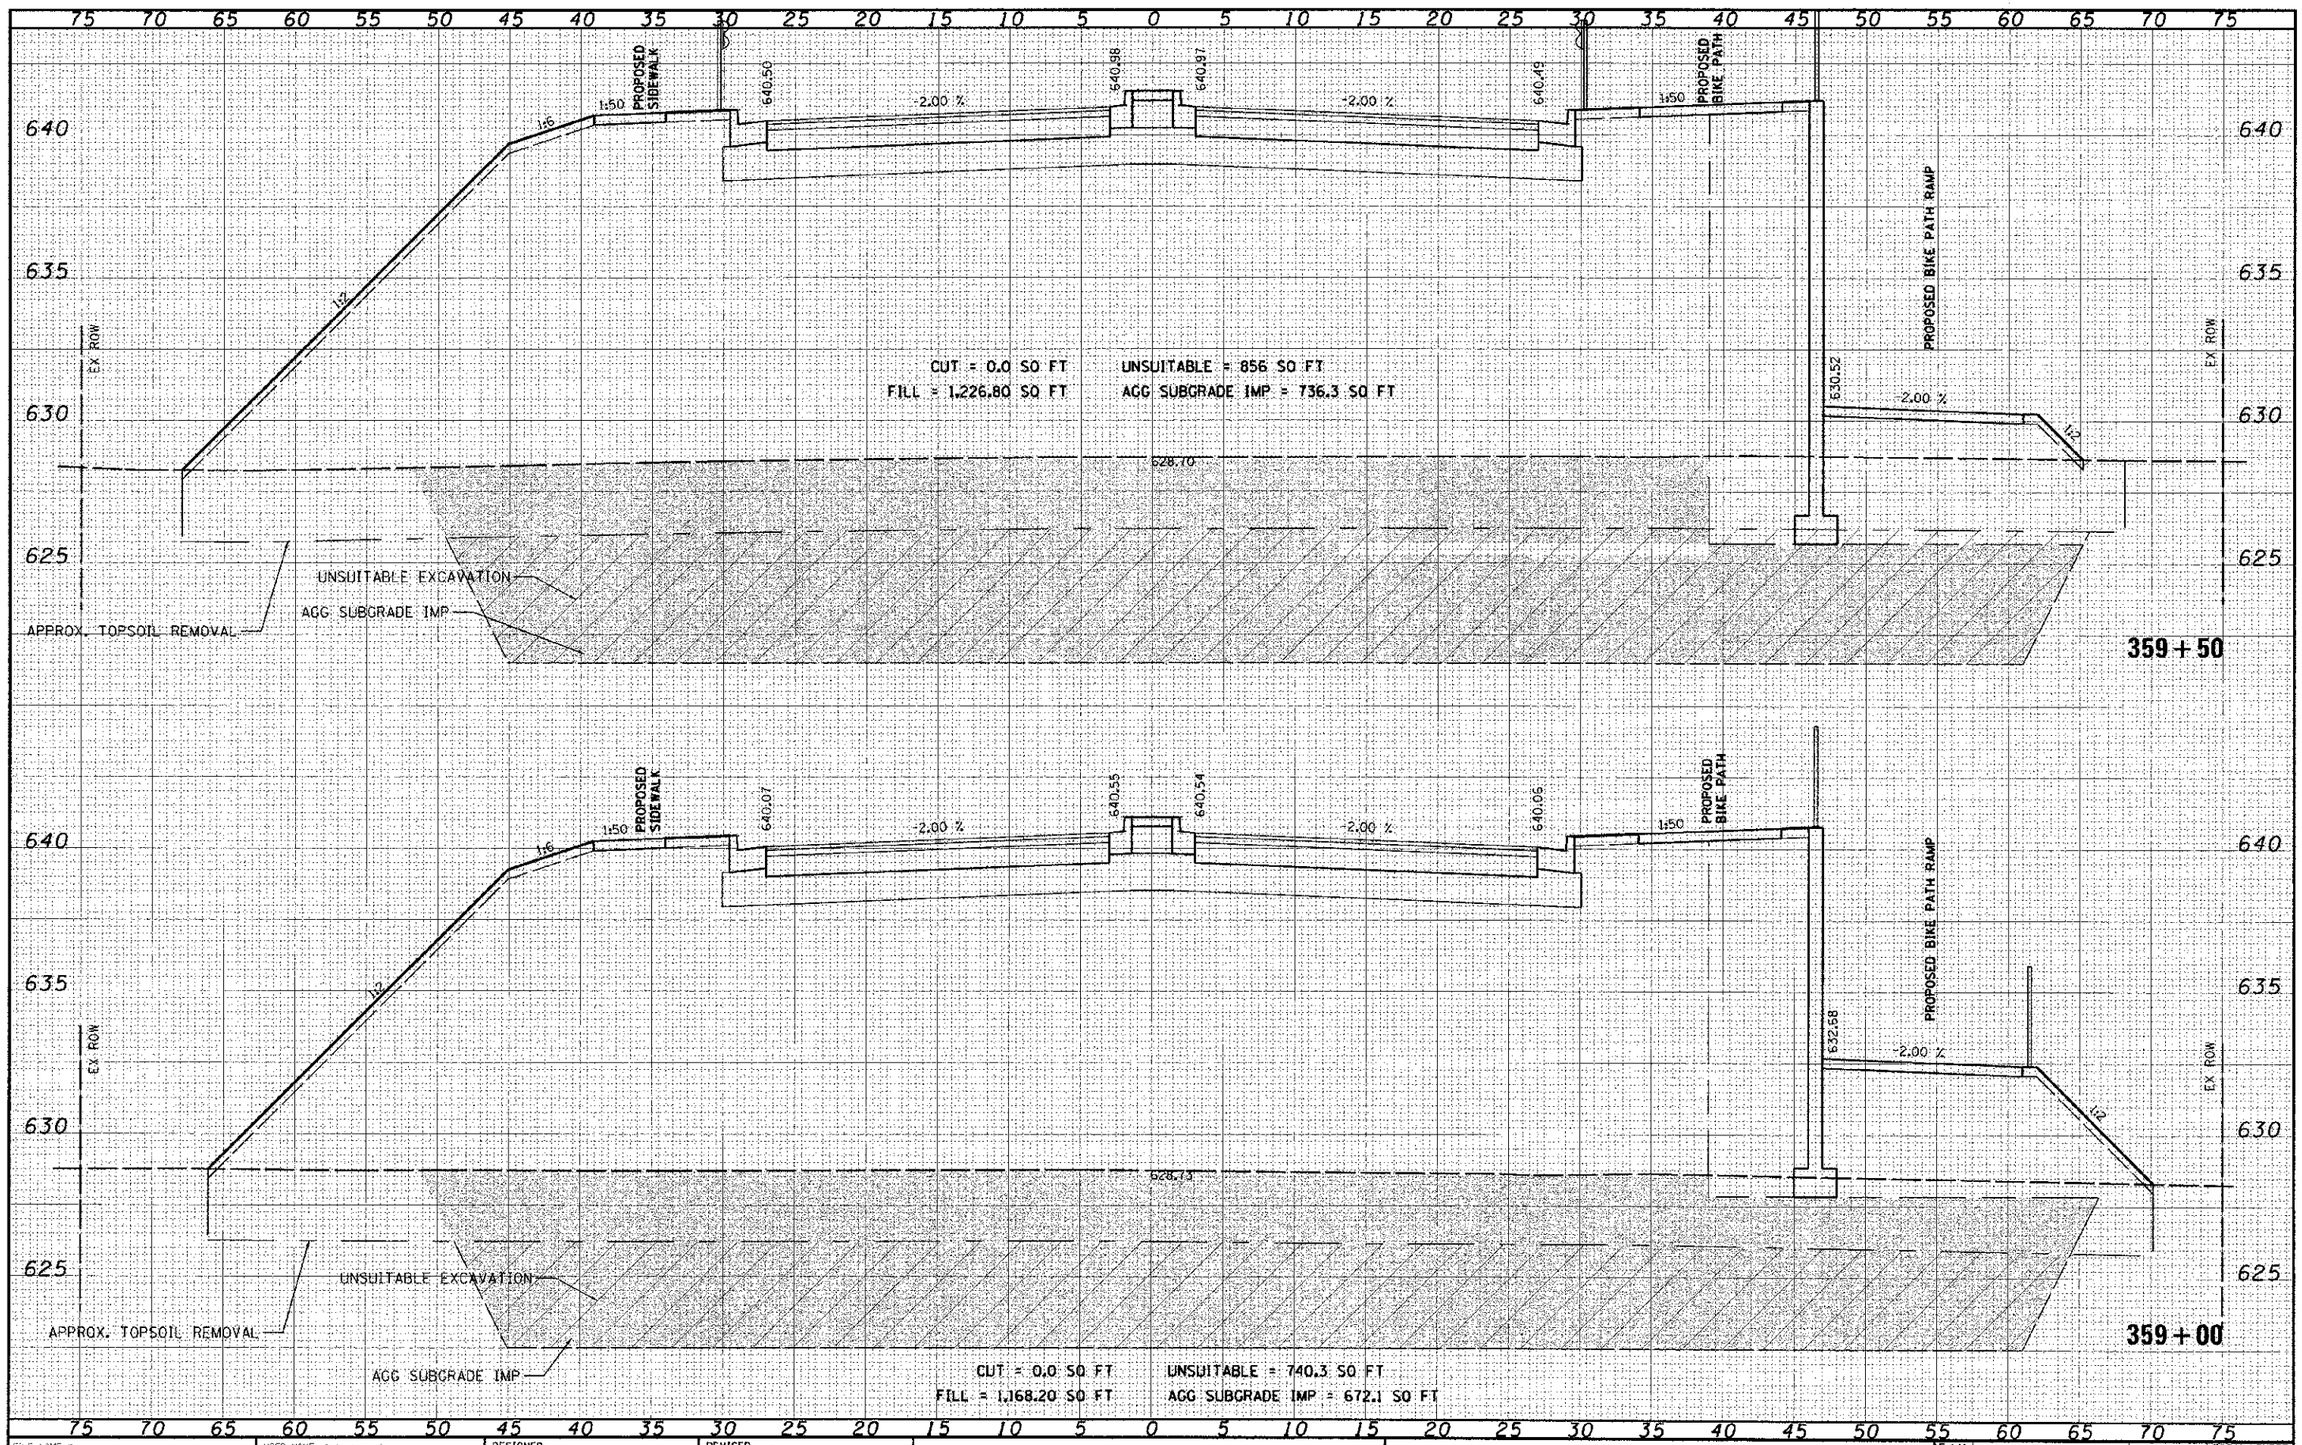

FILE NAME =	USER NAME = james.push	DESIGNED -	REVISED -	STATE OF ILLINOIS DEPARTMENT OF TRANSPORTATION	CROSS SECTIONS 95th STREET	F.A.U. RTE. 1644	SECTION 01-00181-00-FP	COUNTY WILL	TOTAL SHEETS 328 / SHEET NO. 287
		DRAWN	REVISED					CONTRACT NO. 63647	
	PLOT SCALE = 5.2000 ' / IN.	CHECKED -	REVISED -		SCALE: 1"=5'H; 1"=2.5'V / SHEET NO. 48 OF 75 SHEETS / STA. 359+00 TO STA. 359+50	ILLINOIS FED. AID PROJECT			
	PLOT DATE = 12/16/2012	DATE -	REVISED -						