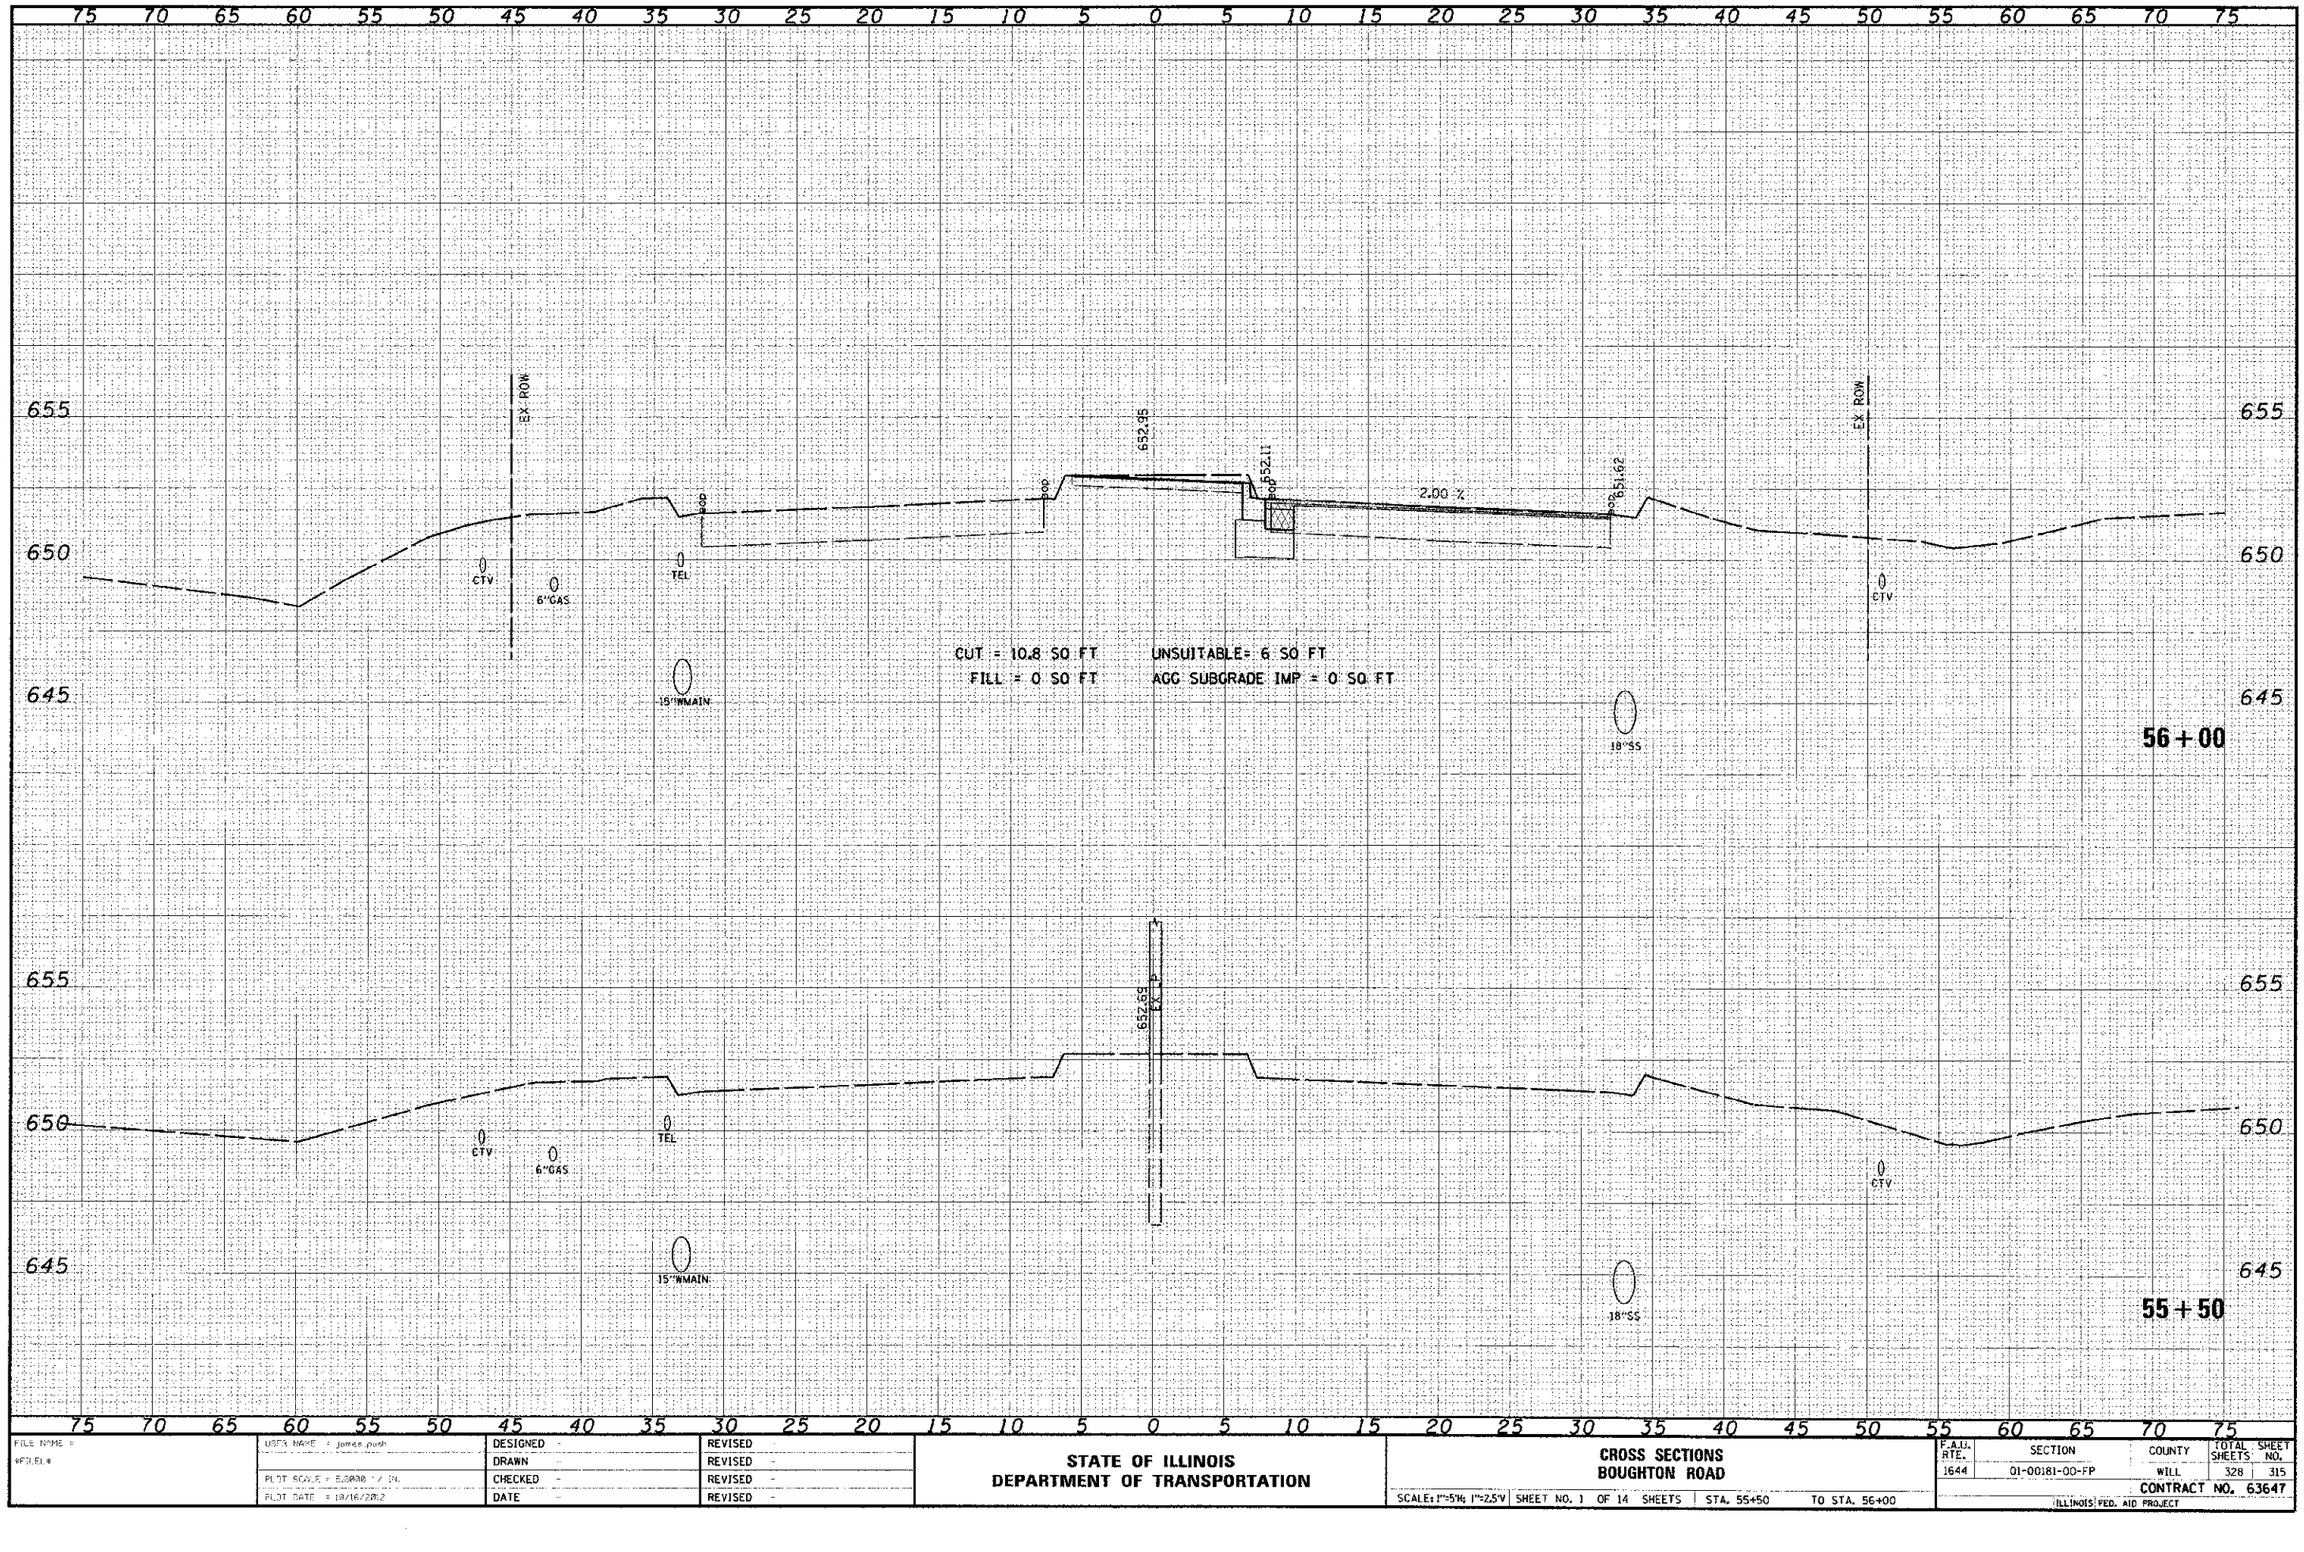

FILE NAME = #FILE1#	USER NAME = James.push	DESIGNED -	REVISED -
		DRAWN -	REVISED -
	PLOT SCALE = 5.0000 ' / IN.	CHECKED -	REVISED -
	PLOT DATE = 10/16/2012	DATE -	REVISED -

STATE OF ILLINOIS
DEPARTMENT OF TRANSPORTATION

CROSS SECTIONS
BOUGHTON ROAD

SCALE: 1"=5' | 1"=2.5'V | SHEET NO. 1 OF 14 SHEETS | STA. 55+50 | TO STA. 56+00

F.A.U. RTE.	SECTION	COUNTY	TOTAL SHEETS	SHEET NO.
1644	01-00181-00-FP	WILL	328	315

CONTRACT NO. 63647

ILLINOIS FED. AID PROJECT