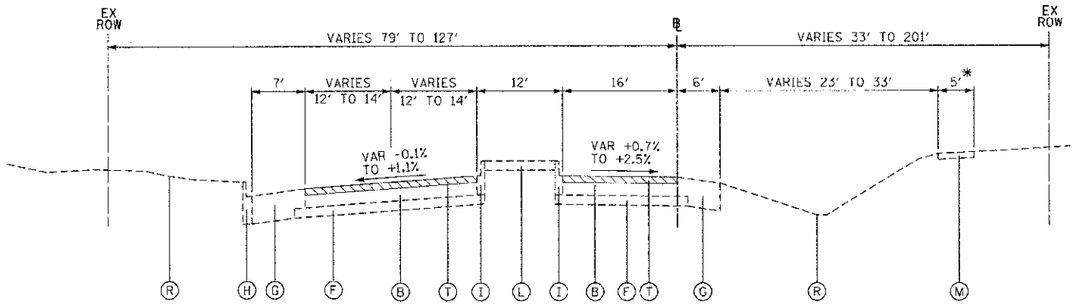

EXISTING TYPICAL SECTION
COMMONWEALTH LANE
STATION 300+32.42 TO 302+26.02
STATION 303+12.17 TO 304+65.29

* SIDEWALK PRESENT FROM STATION 300+32.42 TO 302+26.02

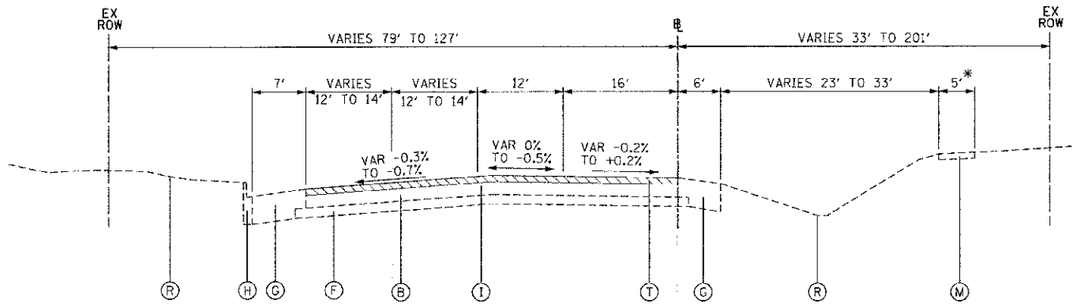

EXISTING TYPICAL SECTION
COMMONWEALTH LANE
STATION 302+26.02 TO 303+12.17

* SIDEWALK PRESENT FROM STATION 302-26.02 TO 302+58.30

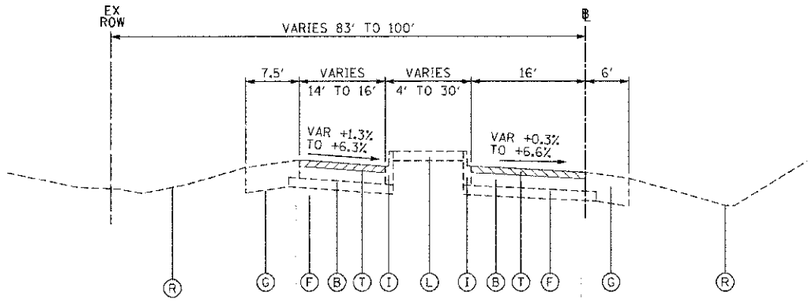

EXISTING TYPICAL SECTION
COMMONWEALTH LANE
STATION 304+65.29 TO 306+58.42

EXISTING LEGEND

- (A) CONTINUOUSLY REINFORCED CEMENT CONCRETE PAVEMENT (7")
- (B) PORTLAND CEMENT CONCRETE PAVEMENT (8")
- (C) HOT-MIX ASPHALT BINDER COURSE (10" AND VARIES)
- (D) HOT-MIX ASPHALT LEVELING BINDER COURSE (¾" AND VARIES)
- (E) HOT-MIX ASPHALT SURFACE COURSE (1¾" AND VARIES)
- (F) STABILIZED SUB-BASE (BITUMINOUS AGGREGATE MIXTURE) 4"
- (G) STABILIZED SHOULDER (BITUMINOUS AGGREGATE MIXTURE) (11¾" AND VARIES)
- (H) COMBINATION CONCRETE CURB & GUTTER, TY B-6.12
- (I) COMBINATION CONCRETE CURB & GUTTER, TY B-9.06
- (J) AGGREGATE SHOULDER, TY B
- (K) PORTLAND CEMENT CONCRETE MEDIAN, TY C-4 MODIFIED
- (L) PORTLAND CEMENT CONCRETE MEDIAN SURFACE, 4"
- (M) PORTLAND CEMENT CONCRETE SIDEWALK, 5"
- (N) HOT-MIX ASPHALT BIKE PATH
- (O) CHAIN LINK FENCE
- (P) STEEL PLATE BEAM GUARDRAIL
- (Q) RETAINING WALL
- (R) GROUND SURFACE (ASSUME EXISTING 7" TOPSOIL DEPTH)
- (S) HOT-MIX ASPHALT SURFACE REMOVAL, 2½"
- (T) PORTLAND CEMENT CONCRETE SURFACE REMOVAL 1"
- (U) HANDRAIL
- (V) AGGREGATE SHOULDER

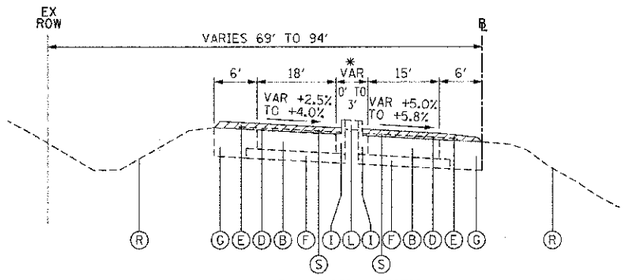

EXISTING TYPICAL SECTION
COMMONWEALTH LANE
STATION 306+58.42 TO 307+86.25

* BARRIER MEDIAN PRESENT FROM STATION 307+34.40 TO 307+86.25

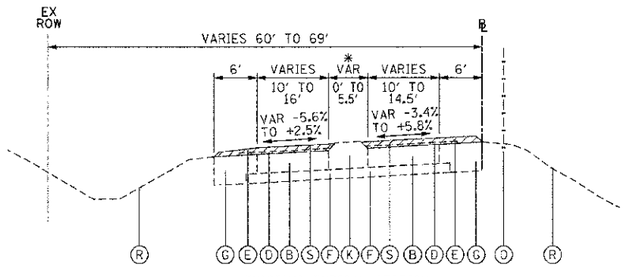

EXISTING TYPICAL SECTION
COMMONWEALTH LANE
STATION 307+86.25 TO 309+67.95

* CORRUGATED MEDIAN PRESENT FROM STATION 307+86.25 TO 308+63.07

PLAN | DATE | BY | REVISED | ADDED | DELETED | WRITE BOOK | NO. | ALIGNMENT CHECKED | INT. OF ARC CHECKED | ROAD / ILL. NAME

FILE PATH = ...\D1X0028-SHT-TypSecExdgn

USER NAME = tkscandell	DESIGNED - TKH	REVISED -	
FILE NAME = D1X0028-SHT-TypSecExdgn	DRAWN - TKH	REVISED -	
PLOT SCALE = 12.0000 ' / FT.	CHECKED - JMG	REVISED -	
PLOT DATE = 10/21/2012	DATE - 10/22/2012	REVISED -	

STATE OF ILLINOIS
DEPARTMENT OF TRANSPORTATION

BUTTERFIELD ROAD AT COMMONWEALTH LANE
EXISTING TYPICAL SECTIONS

SCALE: NOT TO SCALE | SHEET NO. 11 OF 108 SHEETS

F.A.U. RTE.	SECTION	COUNTY	TOTAL SHEETS	SHEET NO.
3545	09-00170-00-CH	DUPAGE	108	11
		CONTRACT NO. 63742		
FED. ROAD DIST. NO. 7	ILLINOIS	FED. AID PROJECT		