INTERCONNECT SCHEDULE OF QUANTITIES

QUANTITY	UNIT	ITEM
400	FOOT	UNDERGROUND CONDUIT, GALVANIZED STEEL, 2"
1	EACH	MAINTENANCE OF EXISTING TRAFFIC SIGNAL INSTALLATION
1	EACH	TRANSCEIVER - FIBER OPTIC
1	EACH	DRILL EXISTING HANDHOLE
1295	FOOT	REMOVE ELECTRIC CABLE FROM CONDUIT
1304	FOOT	FIBER OPTIC CABLE IN CONDUIT, NO. 62.5/125 MM12F & SM24F
1281	FOOT	ELECTRIC CABLE IN CONDUIT, TRACER NO. 14 1C
1	EACH	RE-OPTIMIZE TRAFFIC SIGNAL SYSTEM LEVEL 2

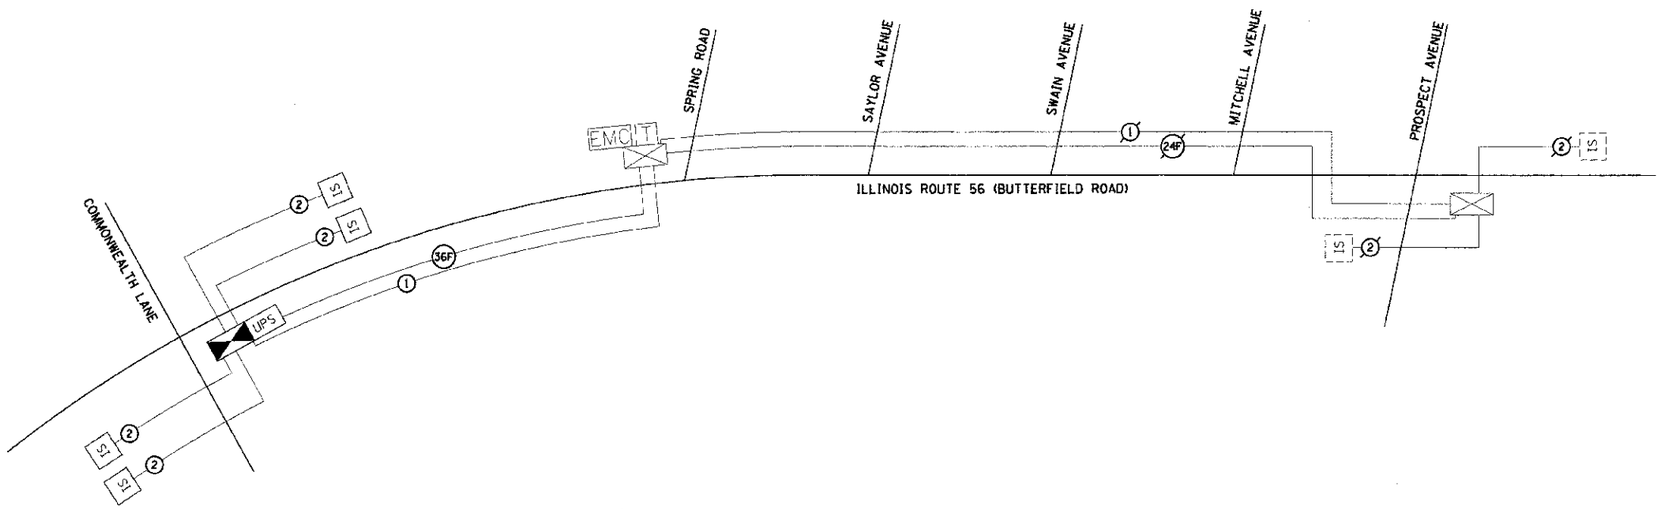

THE TEMPORARY TRAFFIC SIGNAL CONTROL EQUIPMENT FOR THIS PROJECT SHALL BE "ECONOLITE" TO MATCH ADJACENT SYSTEM.

PLAN	SURVEYED	BY	DATE
NOTE BOOK	PLOTTED		
NO.	ALGNMENT CHECKED		
	REF. DWG. PREPARED		
	CADD FILE NAME		

FILE PATH = g:\HDR\0X03\vaux\sheets\01X0008-TS-Interconnect5sheet2.dgn

TranSystems

USER NAME = tkeandell	DESIGNED - JSL	REVISED - 10/10/12	
FILE NAME = 01X0008-TS-Interconnect5sheet2.dgn	DRAWN - JSL	REVISED -	
PLOT SCALE = 600.0000 ' / IN.	CHECKED - RPJ	REVISED -	
PLOT DATE = 10/21/2012	DATE - 10/22/2012	REVISED -	

STATE OF ILLINOIS
DEPARTMENT OF TRANSPORTATION

ILLINOIS ROUTE 56 (BUTTERFIELD ROAD) AT COMMONWEALTH LANE
INTERCONNECT SCHEMATIC PLAN

SCALE: NONE | SHEET NO. 54 OF 108 SHEETS

F.A.U. RTE.	SECTION	COUNTY	TOTAL SHEETS	SHEET NO.
3545	09-00170-00-CH	DUPAGE	108	54
		CONTRACT NO. 63742		

FED. ROAD DIST. NO. 7 | ILLINOIS | FED. AID PROJECT