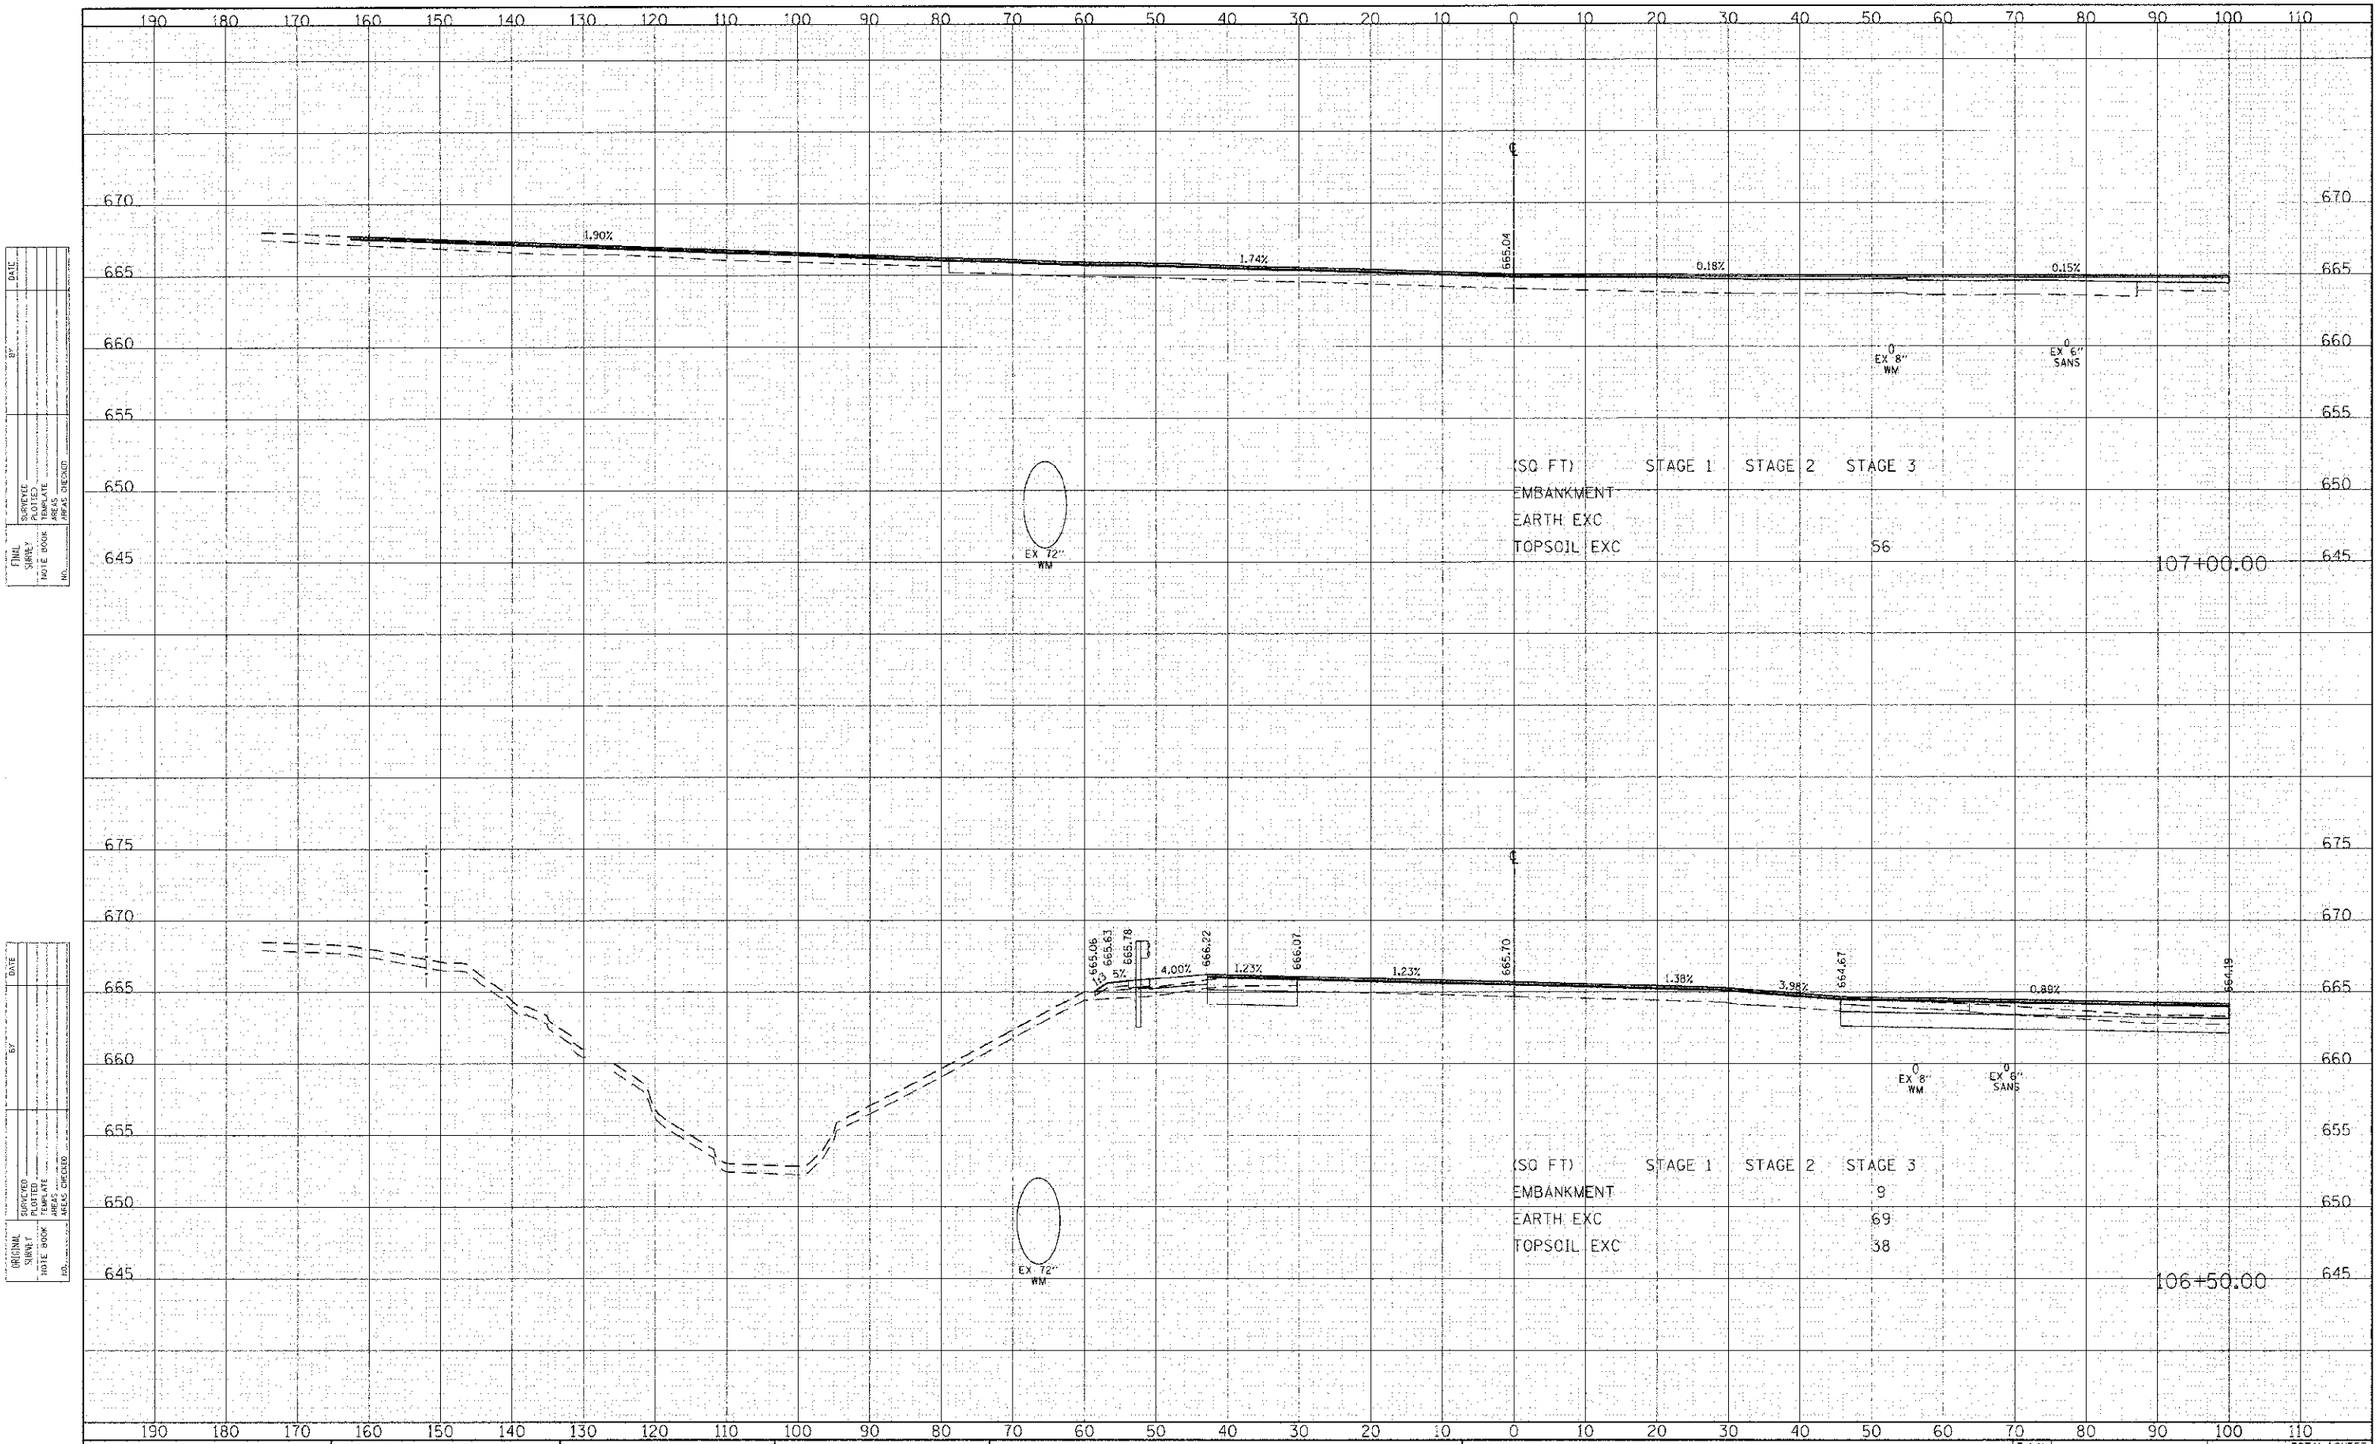


| | | | |
|---|---|---|---|
| FILE NAME = g:\ch06\2008\road\sheets\C1X0068-SHT-XS-IL56.dgn | USER NAME = tksandell | DESIGNED - TKS | REVISED - |
| | | DRAWN - TKS | REVISED - |
| | PLOT SCALE = 120.0000 ' / FT. | CHECKED - JMG | REVISED - |
| | PLOT DATE = 10/21/2012 | DATE 10/22/2012 | REVISED - |

**STATE OF ILLINOIS**
**DEPARTMENT OF TRANSPORTATION**

**BUTTERFIELD ROAD AT COMMONWEALTH LANE**
**BUTTERFIELD ROAD CROSS SECTIONS**

SCALE: H: 1"=10' V: 1"=5' | SHEET 93 OF 108 SHEETS | STA. 106+50 TO STA. 107+00

| F.A.U. RTE. | SECTION | COUNTY | TOTAL SHEETS | SHEET NO. |
|---|---|---|---|---|
| 3545 | 09-00170-00-CH | DUPAGE | 108 | 93 |
| | | CONTRACT NO. 63742 | | |
| | | ILLINOIS FED. AID PROJECT | | |