FINAL SURVEY	BY	DATE
NOTE BOOK	SURVEYED	
	PLOTTED	
	TEMPLATE	
	AREAS	
NO.	AREAS CHECKED	

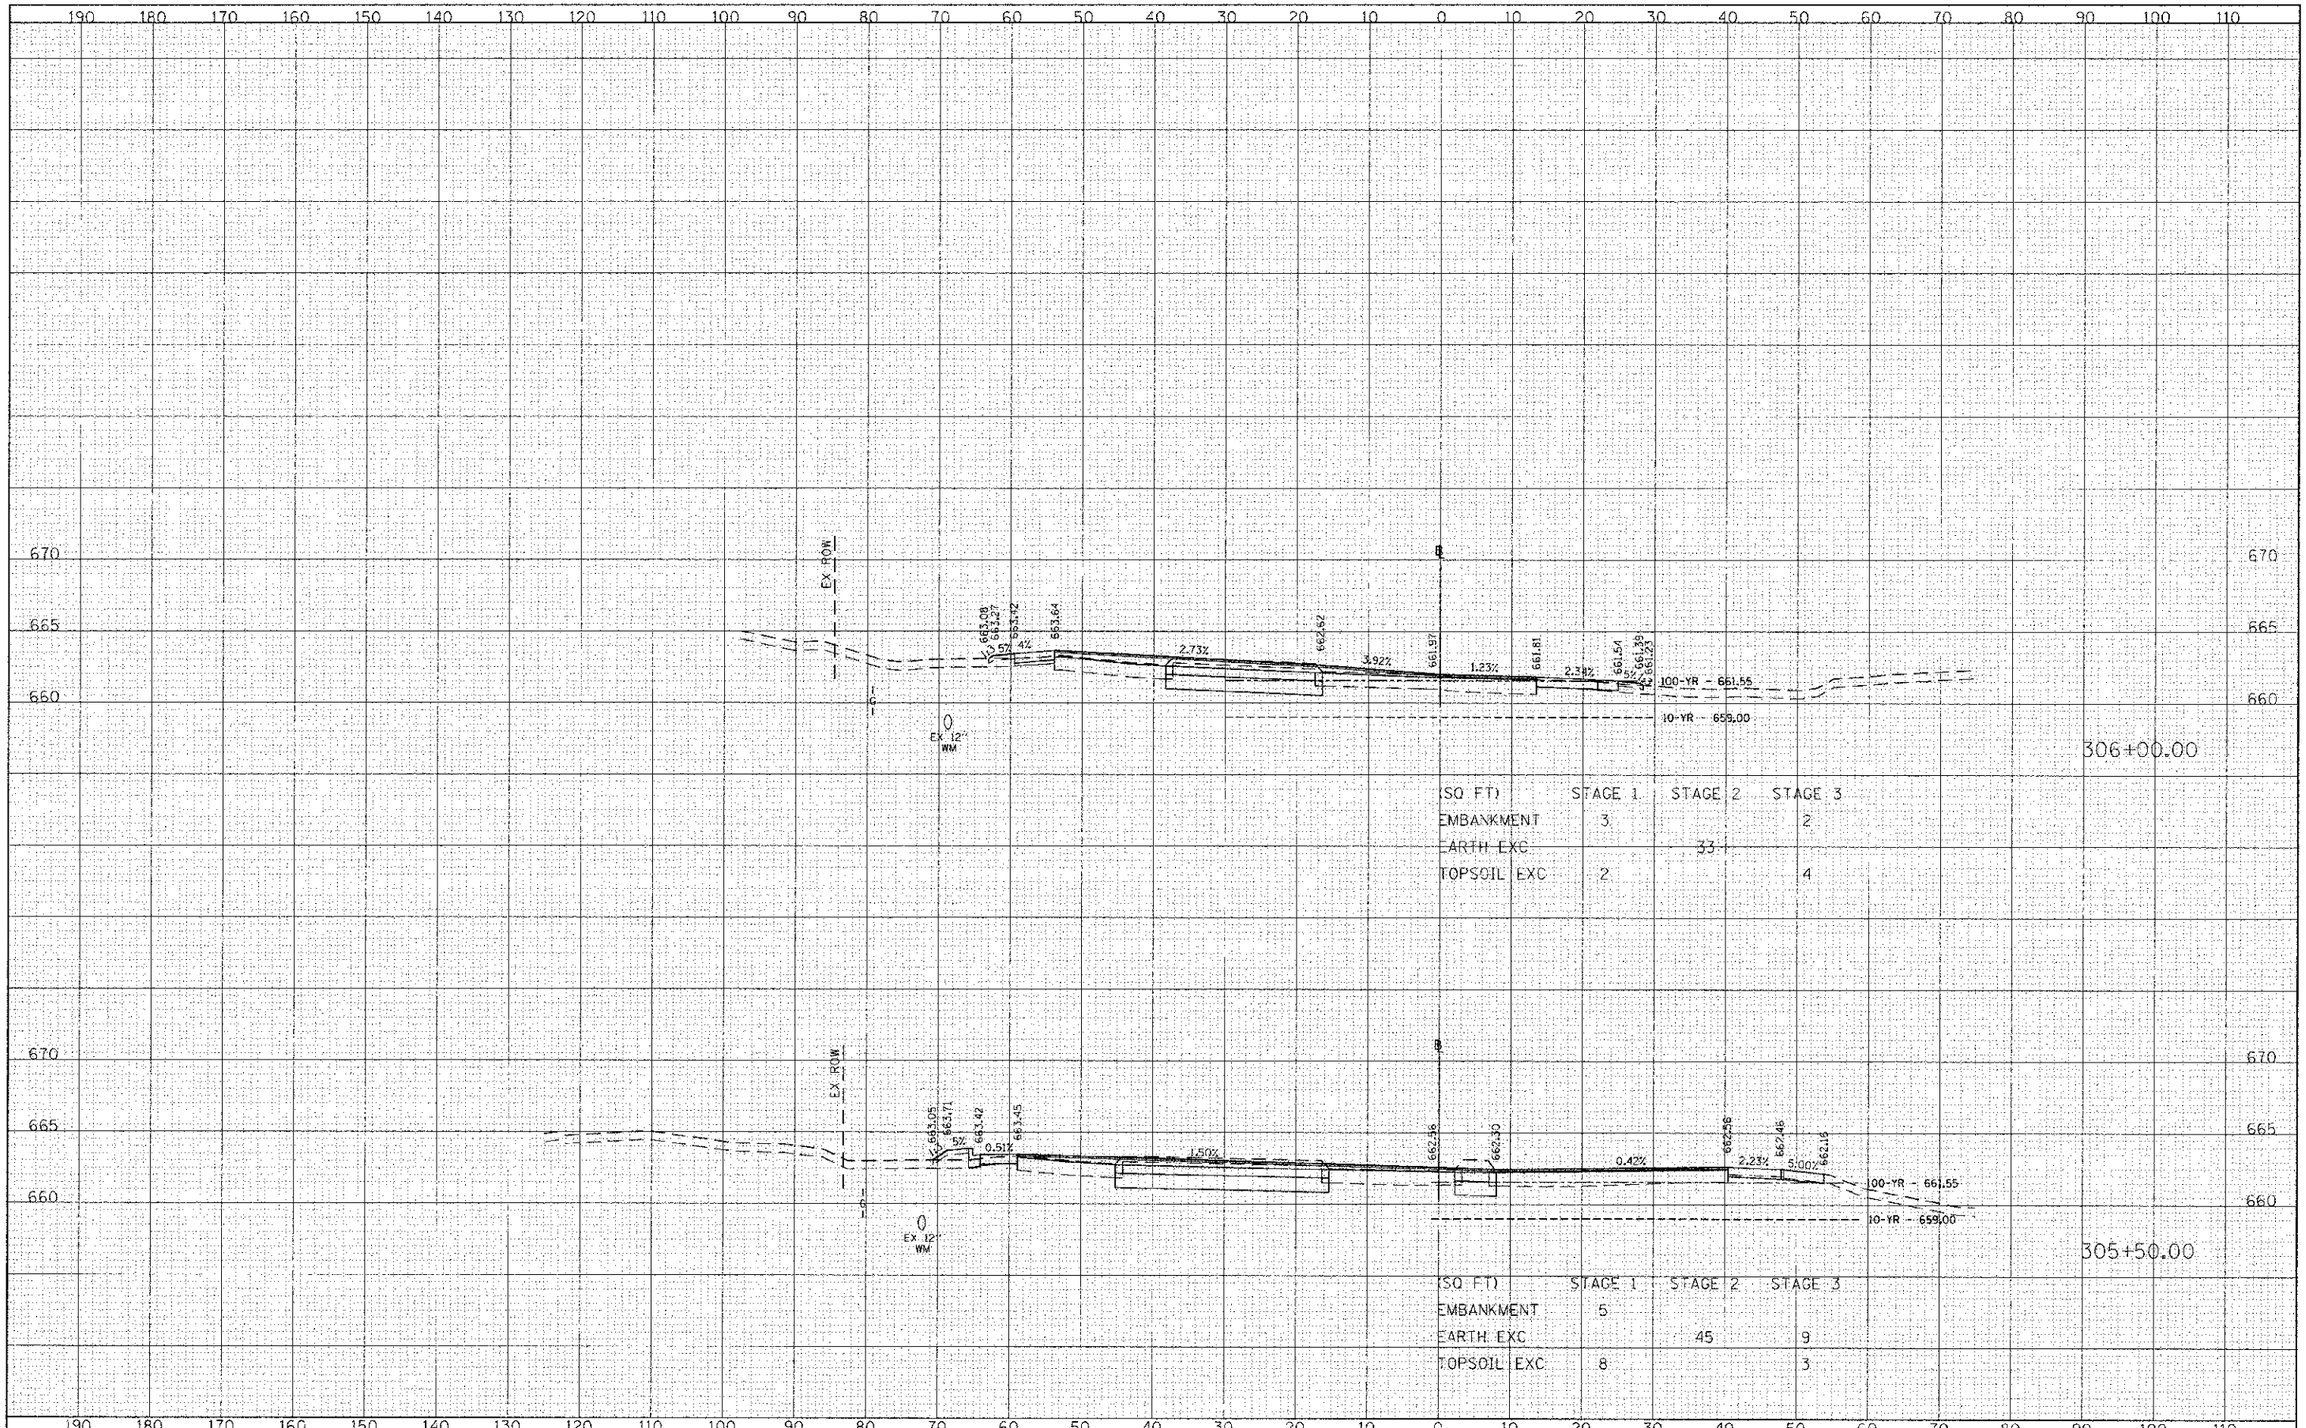

FILE NAME = G:\CH08\08089\Road\PHASE 2\Sheets\D1X0808-SHT-XS-ComS.dgn	USER NAME = kalorenz	DESIGNED - TKS	REVISED -
		DRAWN - TKS	REVISED -
	PLOT SCALE = 10.0000 ' / in.	CHECKED - JMG	REVISED -
	PLOT DATE = 12/4/2012	DATE 10/22/2012	REVISED -

STATE OF ILLINOIS
DEPARTMENT OF TRANSPORTATION

BUTTERFIELD ROAD AT COMMONWEALTH LANE
COMMONWEALTH LANE CROSS SECTIONS

SCALES: H: 1"=10' V: 1"=5' | SHEET 102 OF 108 SHEETS | STA. 305+50 TO STA. 306+00

F.A.U. RTE.	SECTION	COUNTY	TOTAL SHEETS	SHEET NO.
3545	09-00170-00-CH	DUPAGE	108	102
		CONTRACT NO. 63742		
		ILLINOIS FED. AID PROJECT		