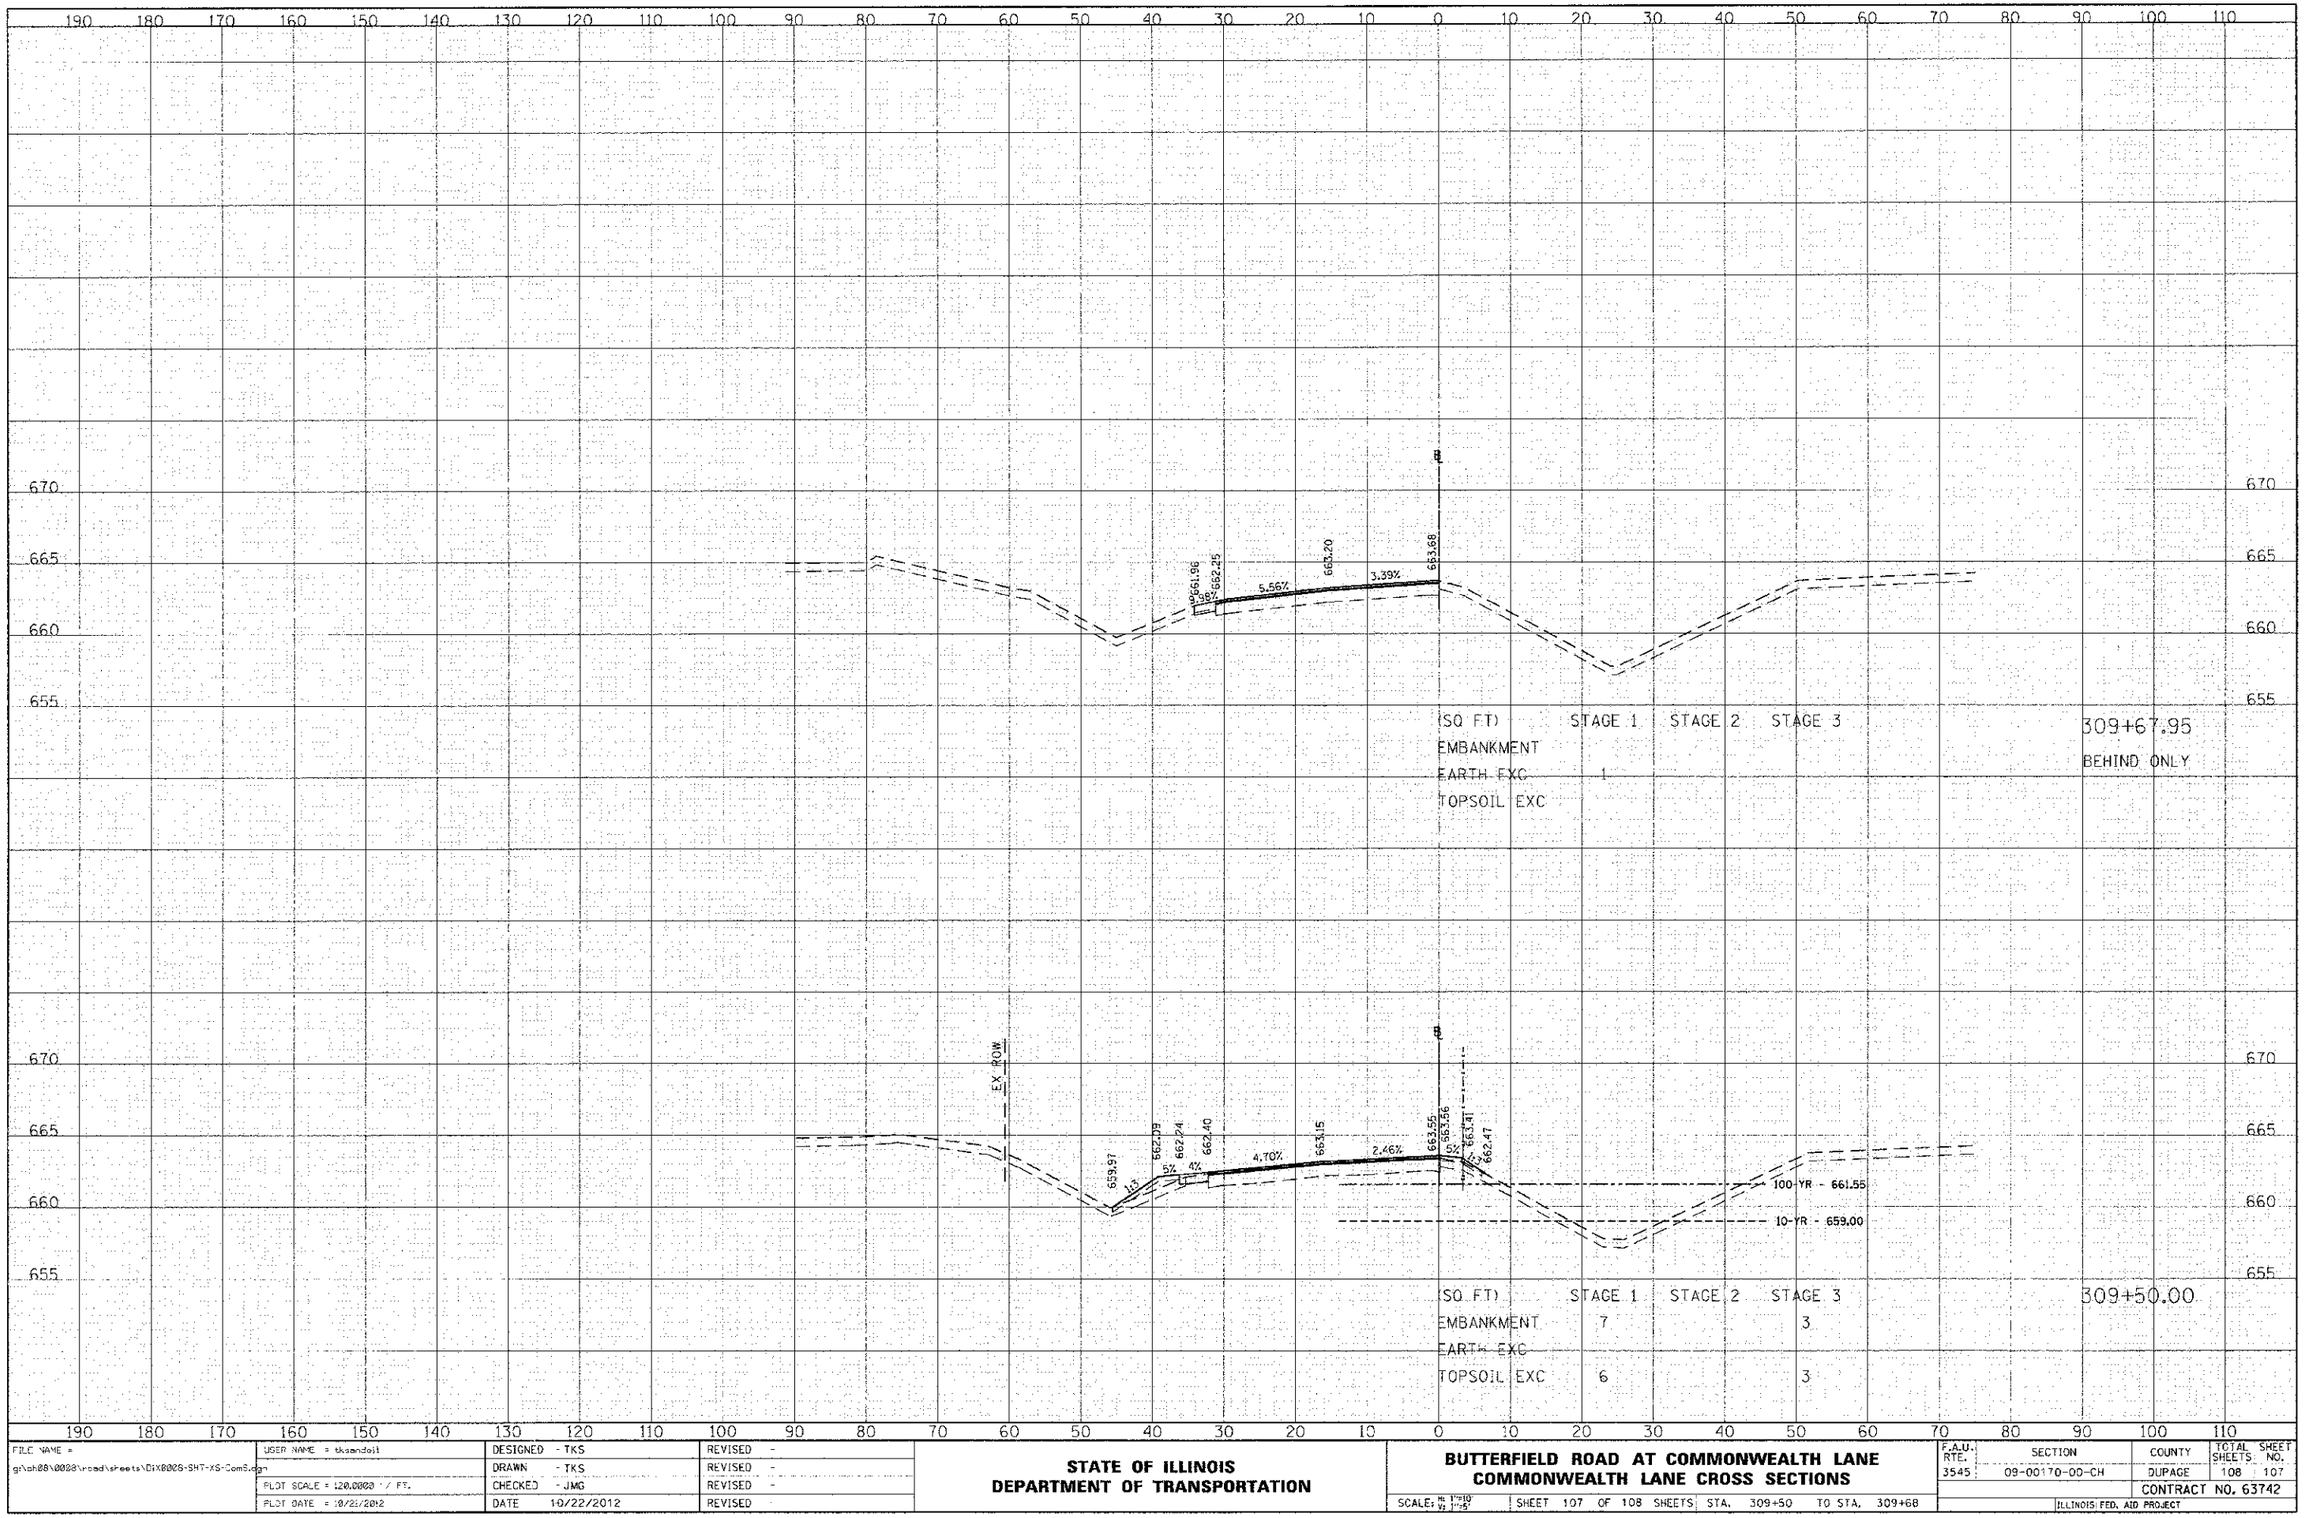

FINAL SURVEY	SURVEYED	DATE
NOTE BOOK	PLOTTED	
NO.	TEMPLATE	
	AREAS	
	AREAS CHECKED	

ORIGINAL SURVEY	SURVEYED	DATE
NOTE BOOK	PLOTTED	
NO.	TEMPLATE	
	AREAS	
	AREAS CHECKED	

FILE NAME = g:\sh88\0028\road\sheets\DiX0028-SHT-XS-ComS.dgn	USER NAME = tksandoji	DESIGNED - TKS	REVISED -
		DRAWN - TKS	REVISED -
	PLOT SCALE = 120.0000 ' / FT.	CHECKED - JMG	REVISED -
	PLOT DATE = 10/25/2012	DATE 10/22/2012	REVISED

STATE OF ILLINOIS
DEPARTMENT OF TRANSPORTATION

BUTTERFIELD ROAD AT COMMONWEALTH LANE
COMMONWEALTH LANE CROSS SECTIONS

SCALE: H: 1"=10' V: 1"=5' | SHEET 107 OF 108 SHEETS | STA. 309+50 TO STA. 309+68

F.A.U. RTE.	SECTION	COUNTY	TOTAL SHEETS	SHEET NO.
3545	09-00170-00-CH	DUPAGE	108	107
		CONTRACT NO. 63742		
		ILLINOIS FED. AID PROJECT		