WILSON STREET MASTER PLANT SCHEDULE

| Plant Code | Qty | Size | Botanical Name | Common Name | Form | Spacing | Comments |
|---|---|---|---|---|---|---|---|
| Trees | | | | | | | |
| CO | 2 | 3" | *Celtis occidentalis 'Chicagoland'* | Chicagoland Hackberry | B&B | See Plan | |
| GB | 2 | 3" | *Ginkgo biloba* | Ginkgo | B&B | See Plan | Male only |
| GTI | 4 | 3" | *Gleditsia triacanthos var. inermis 'Imperial'* | ImperialHoney Locust | B&B | See Plan | |
| GT | 3 | 3" | *Gleditsia triacanthos var. inermis 'Shademaster'* | Shademaster Thornless Honey Locust | B&B | See Plan | |
| PA | 5 | 3" | *Platanus x acerifolia 'Bloodgood'* | Bloodgood London Planetree | B&B | See Plan | |
| QM | 6 | 3" | *Quercus macrocarpa* | Bur Oak | B&B | See Plan | |
| RP | 2 | 3" | *Robinia pseudoacacia 'Chicago Blues'* | Chicago Blues Black Locust | B&B | See Plan | |
| UT | 2 | 3" | *Ulmus 'Morton Glossy'* | Triumph Elm | B&B | See Plan | Budded propogation only |

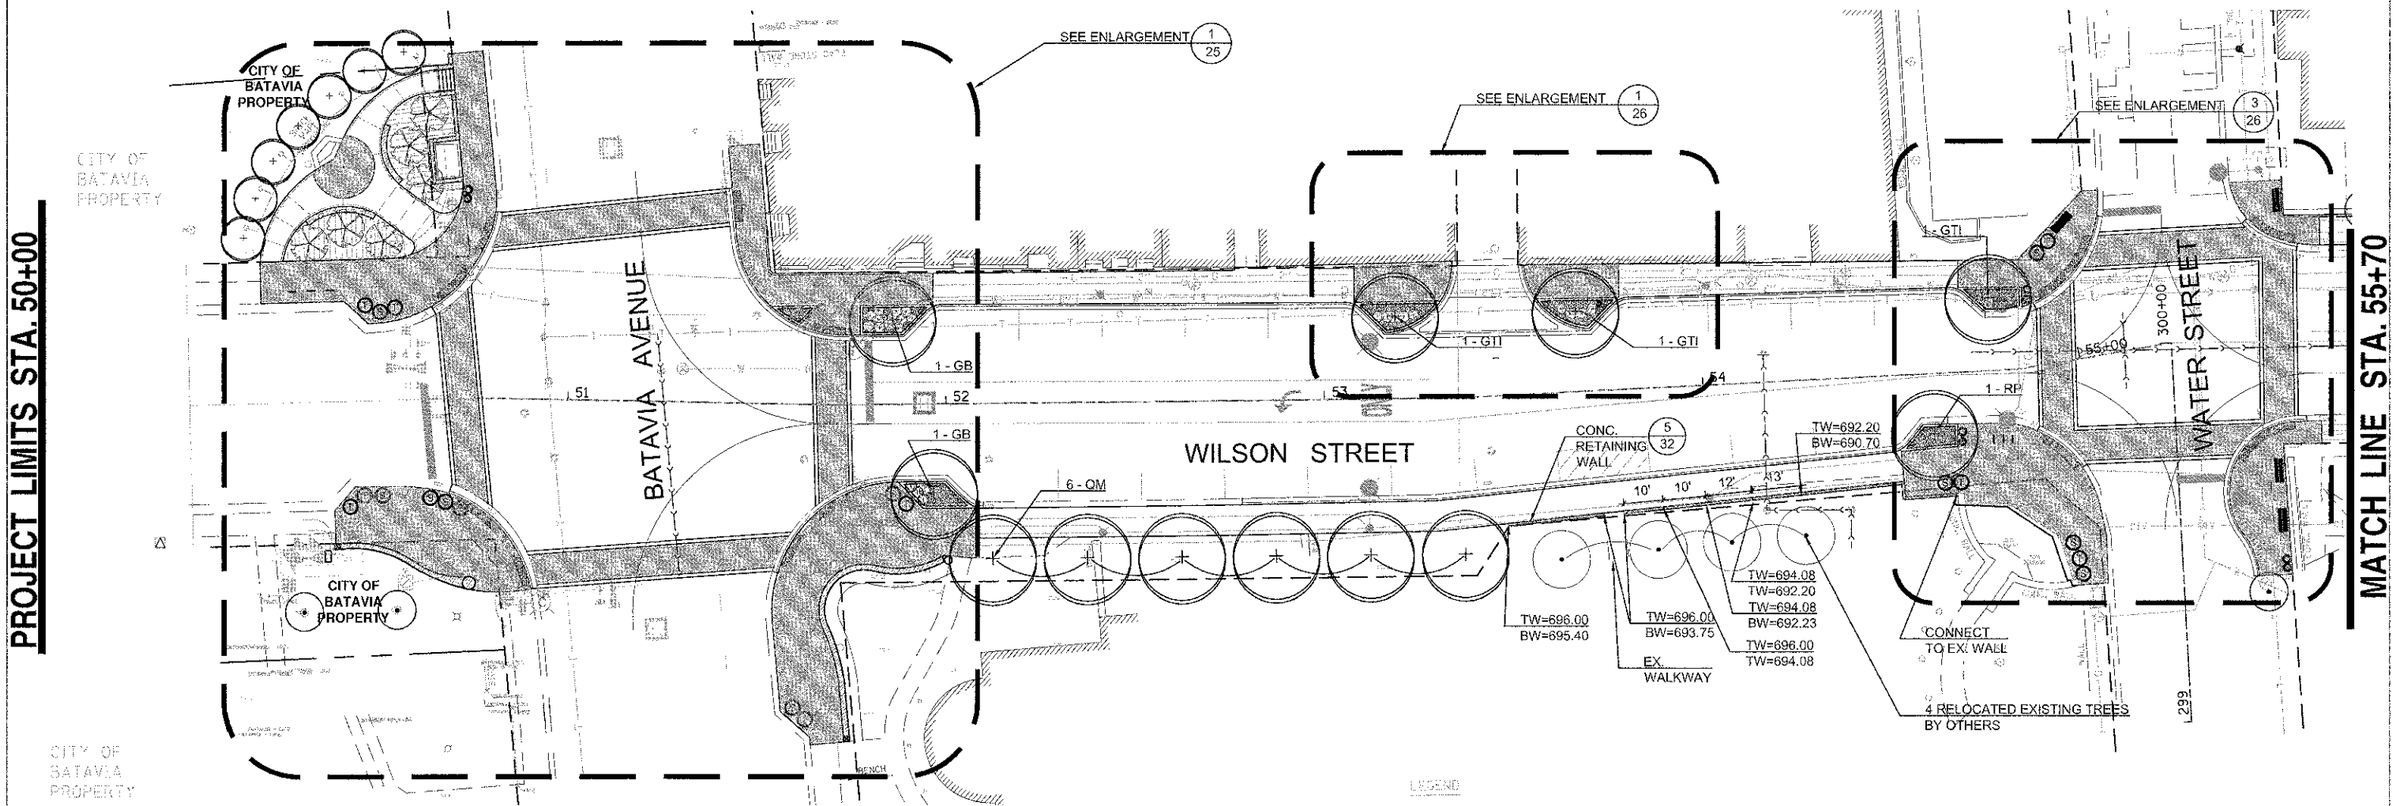


## LEGEND

- PROPOSED SHADE TREE
- PROPOSED SHRUBS
- CONCRETE PAVEMENT (SEE ENG)
- CLAY BRICK PAVERS
- CLAY BRICK PAVER SOLDIER COURSE (SEE PLAN)
- TRUNCATED DOME CLAY BRICK PAVER
- BRICK PAVER CROSSWALK (SEE ENG)
- BACKED BENCHES
- (T) 30" HEIGHT PRECAST PLANTERS
- (S) 18" HEIGHT PRECAST PLANTERS
- LITTER RECEPTACLE
- (R) RECYCLING LITTER RECEPTACLE
- BIKE RACKS

SCALE: 1"=20'-0"

0 10' 20' 40'

| | | | |
|---|---|---|---|
| FILE NAME = $FILE1$ | USER NAME | DESIGNED — JB & JM | REVISED — |
| | | DRAWN — JC & SM | REVISED — |
| | PLOT SCALE = | CHECKED — JB | REVISED — |
| | PLOT DATE = | DATE — 10.18.2012 | REVISED — |

**STATE OF ILLINOIS**
**DEPARTMENT OF TRANSPORTATION**

LANDSCAPE PLAN
WILSON STREET STA. 50+00 TO STA. 55+70

SCALE: | SHEET OF SHEETS | STA. 50+00 TO STA. 55+70

| F.A.U. RTE. | SECTION | COUNTY | TOTAL SHEETS | SHEET NO. |
|---|---|---|---|---|
| 1441 | 12-00073-01-TL | KANE | 88 | 22 |
| | | 63763 CONTRACT NO. | | |
| | ILLINOIS FED. AID PROJECT | | | |