WILSON & ISLAND (NW CORNER) PLANT SCHEDULE

Plant Code	Qty	Size	Botanical Name	Common Name	Form	Spacing	Comments
Trees							
QM	1	3"	*Quercus macrocarpa*	Bur Oak	B&B	See Plan	
Shrubs							
JB	11	#5	*Juniperus virginiana 'Blue Mountain'*	Blue Mountain Juniper	CG	See Plan	
RF	9	#5	*Rosa 'Flower Carpet White'*	Flower Carpet White Rose	CG	See Plan	
Perennials							
NR	14	#1	*Nepeta racemosa 'Walker's Low'*	Walker's Low Catmint	CG	See Plan	
Grasses							
PN	3	#1	*Panicum virgatum 'Northwind'*	Northwind Switch Grass	CG	See Plan	

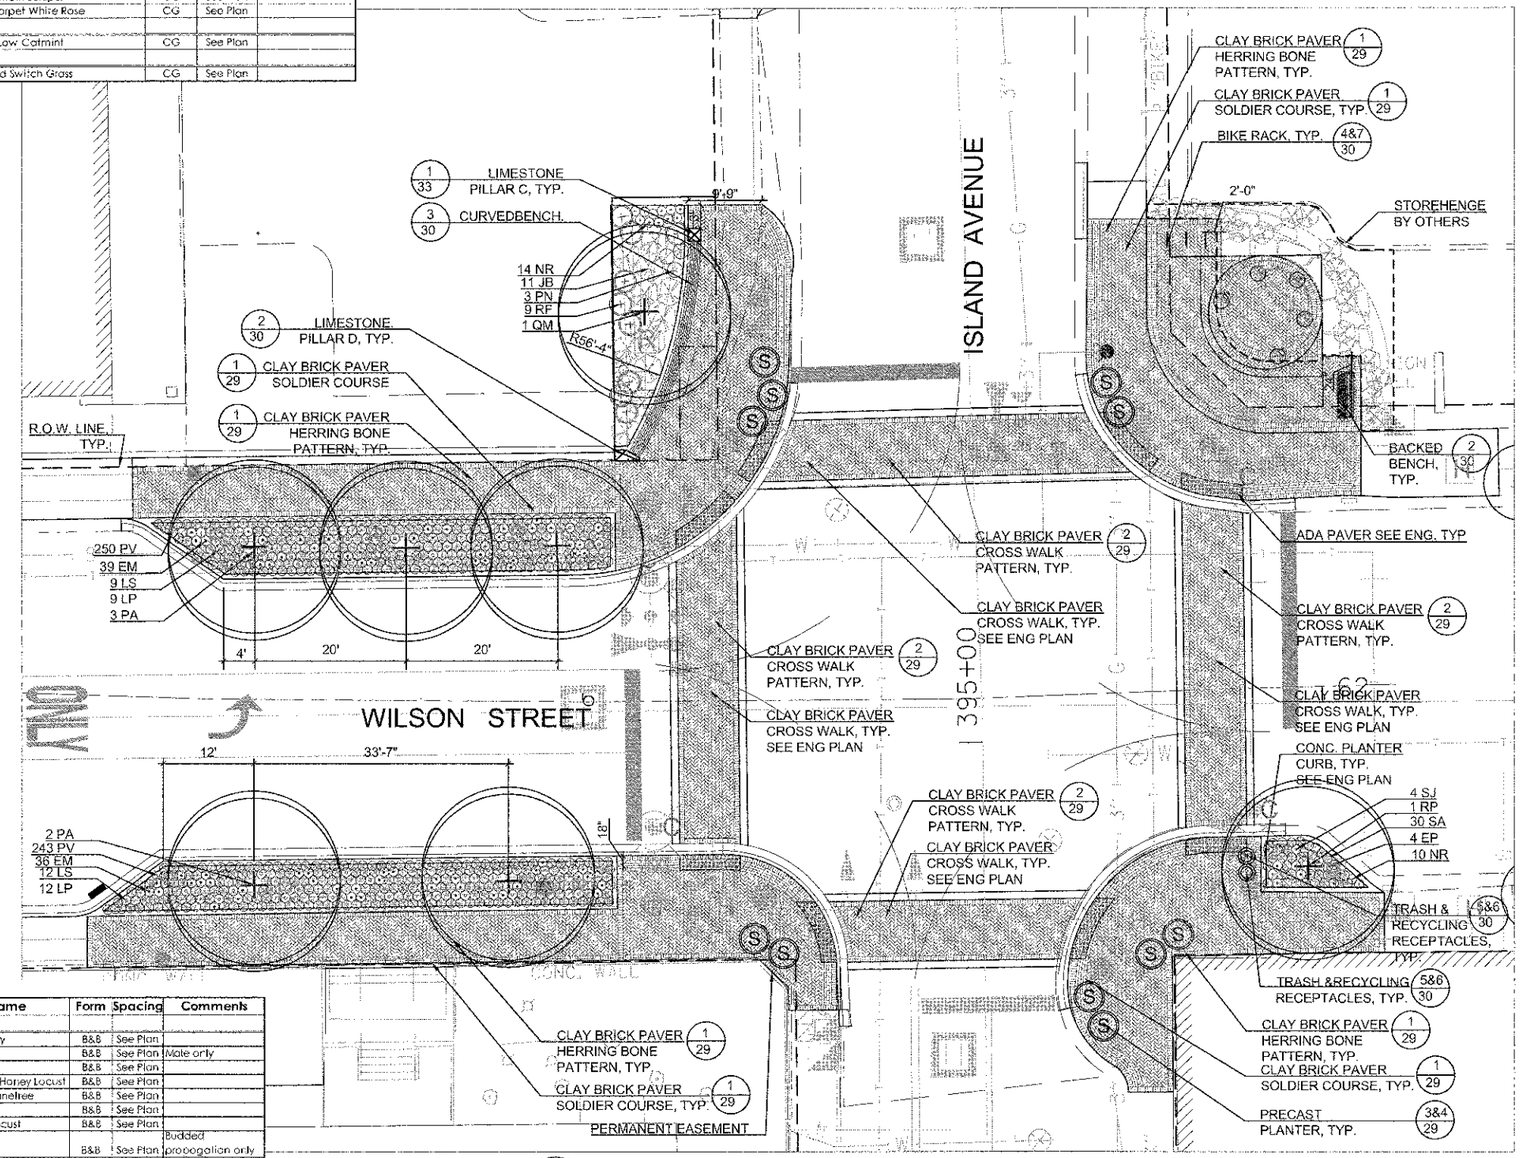

LEGEND

- PROPOSED SHADE TREE
- PROPOSED SHRUBS
- CONCRETE PAVEMENT (SEE ENG)
- CLAY BRICK PAVERS
- CLAY BRICK PAVER SOLDIER COURSE (SEE PLAN)
- TRUNCATED DOME CLAY BRICK PAVER
- BRICK PAVER CROSSWALK (SEE ENG)
- BACKED BENCHES
- 30" HEIGHT PRECAST PLANTERS
- 18" HEIGHT PRECAST PLANTERS
- LITTER RECEPTACLE
- RECYCLING LITTER RECEPTACLE
- BIKE RACKS

WILSON STREET MASTER PLANT SCHEDULE

Plant Code	Qty	Size	Botanical Name	Common Name	Form	Spacing	Comments
Trees							
CO	2	3"	*Celtis occidentalis 'Chicagoland'*	Chicagoland Hackberry	B&B	See Plan	
GB	2	3"	*Ginkgo biloba*	Ginkgo	B&B	See Plan	Male only
GTI	4	3"	*Gleditsia triacanthos var. inermis 'Imperial'*	ImperialHoney Locust	B&B	See Plan	
GT	3	3"	*Gleditsia triacanthos var. 'Inermis' Shademaster*	Shademaster Thornless Honey Locust	B&B	See Plan	
PA	5	3"	*Platanus x acerifolia 'Bloodgood'*	Bloodgood London Planetree	B&B	See Plan	
QM	6	3"	*Quercus macrocarpa*	Bur Oak	B&B	See Plan	
RP	2	3"	*Robinia psuedoacacia 'Chicago Blues'*	Chicago Blues Black Locust	B&B	See Plan	
UT	2	3"	*Ulmus 'Morton Glossy'*	Triumph Elm	B&B	See Plan	Budded propogation only
Shrubs							
RA	21	#5	*Rhus aromatica 'Gro-Low'*	Grow Low Sumac	CG	See Plan	
RF	14	#5	*Rosa rugosa 'Flower Carpet White'*	Flower Carpet White Rose	CG	See Plan	
Perennials							
AS	55	#1	*Allium 'Summer Beauty'*	Summer Beauty Allium	CG	15" O.C.	
CN	45	#1	*Calamintha nepeta ssp. nepeta*	Lesser Calamintha	CG	15" O.C.	
CI	10	#1	*Callirhoe involucrata*	Purple Poppymallow	CG	15" O.C.	
EM	75	#1	*Echinacea purpurea 'Magnus'*	Magnus Coneflower	CG	15" O.C.	
EP	61	#1	*Echinacea 'Pica Bella'*	Pica Bella Coneflower	CG	15" O.C.	
HO	32	#1	*Heuchera 'Obsidian'*	Obsidian Coralbells	CG	15" O.C.	
LP	21	#1	*Liatris pycnostachya*	Prairie Blazing Star	CG	15" O.C.	
LS	21	#1	*Liatris spicata*	Spike Blazingstar	CG	15" O.C.	
NR	122	#1	*Nepeta racemosa 'Walker's Low'*	Walker's Low Catmint	CG	15" O.C.	
SJ	16	#1	*Sedum 'Jose Aubergine'*	Jose Aubergine Sedum	CG	15" O.C.	
Grasses							
PV	493	Quart	*Panicum virgatum 'Shenandoah'*	Shenandoah Red Switch Grass	CG	15" O.C.	
SA	356	Quart	*Sesleria autumnalis*	Autumn Moor Grass	CG	15" O.C.	

1 ENLARGEMENT PLAN 1 (ISLAND AVE. INTERSECTION)
SCALE: 1"=10'-0"

SCALE: 1"=10'-0"
0 5' 10' 20'

FILE NAME = $FILE$	USER NAME	DESIGNED — JB & JM	REVISED —
		DRAWN — JC & SM	REVISED —
	PLOT SCALE =	CHECKED — JB	REVISED —
	PLOT DATE =	DATE — 10.18.2012	REVISED —

STATE OF ILLINOIS
DEPARTMENT OF TRANSPORTATION

LANDSCAPE ENLARGEMENT PLAN
WILSON STREET STA. 60+40.00 TO 62+23.72

SCALE: SHOWN | SHEET OF SHEETS | STA. TO STA.

F.A.U. RTE.	SECTION	COUNTY	TOTAL SHEETS	SHEET NO.
1441	12-00073-01-TL	KANE	88	27
		63763 CONTRACT NO.		
		ILLINOIS FED. AID PROJECT		