ORIGINAL SURVEY		BY	DATE
NOTE BOOK	SURVEYED		
NO.	PLOTTED		
	TEMPLATE		
	AREAS		
	AREAS CHECKED		

FINAL SURVEY		BY	DATE
NOTE BOOK	SURVEYED		
NO.	PLOTTED		
	TEMPLATE		
	AREAS		
	AREAS CHECKED		

CHRISTOPHER B. BURKE
ENGINEERING, LTD.
9575 W. Higgins Road, Suite 600
Rosemont, Illinois 60018
(847) 823-0500

USER NAME = cburke

PLOT SCALE = 10'

PLOT DATE = 10/23/2012

DESIGNED	C.M.
DRAWN	M.K.
CHECKED	L.M.
DATE	-

REVISED	-
REVISED	-
REVISED	-

STATE OF ILLINOIS
DEPARTMENT OF TRANSPORTATION

WILSON STREET

SCALE: 1

SHEET 86 OF 88 SHEETS | STA. 58+00.00 TO STA. 59+25.00

F.A.U. RTE. 1441 | SECTION 12-00073-01-TL | COUNTY KANE | TOTAL SHEETS 88 | SHEET NO. 86
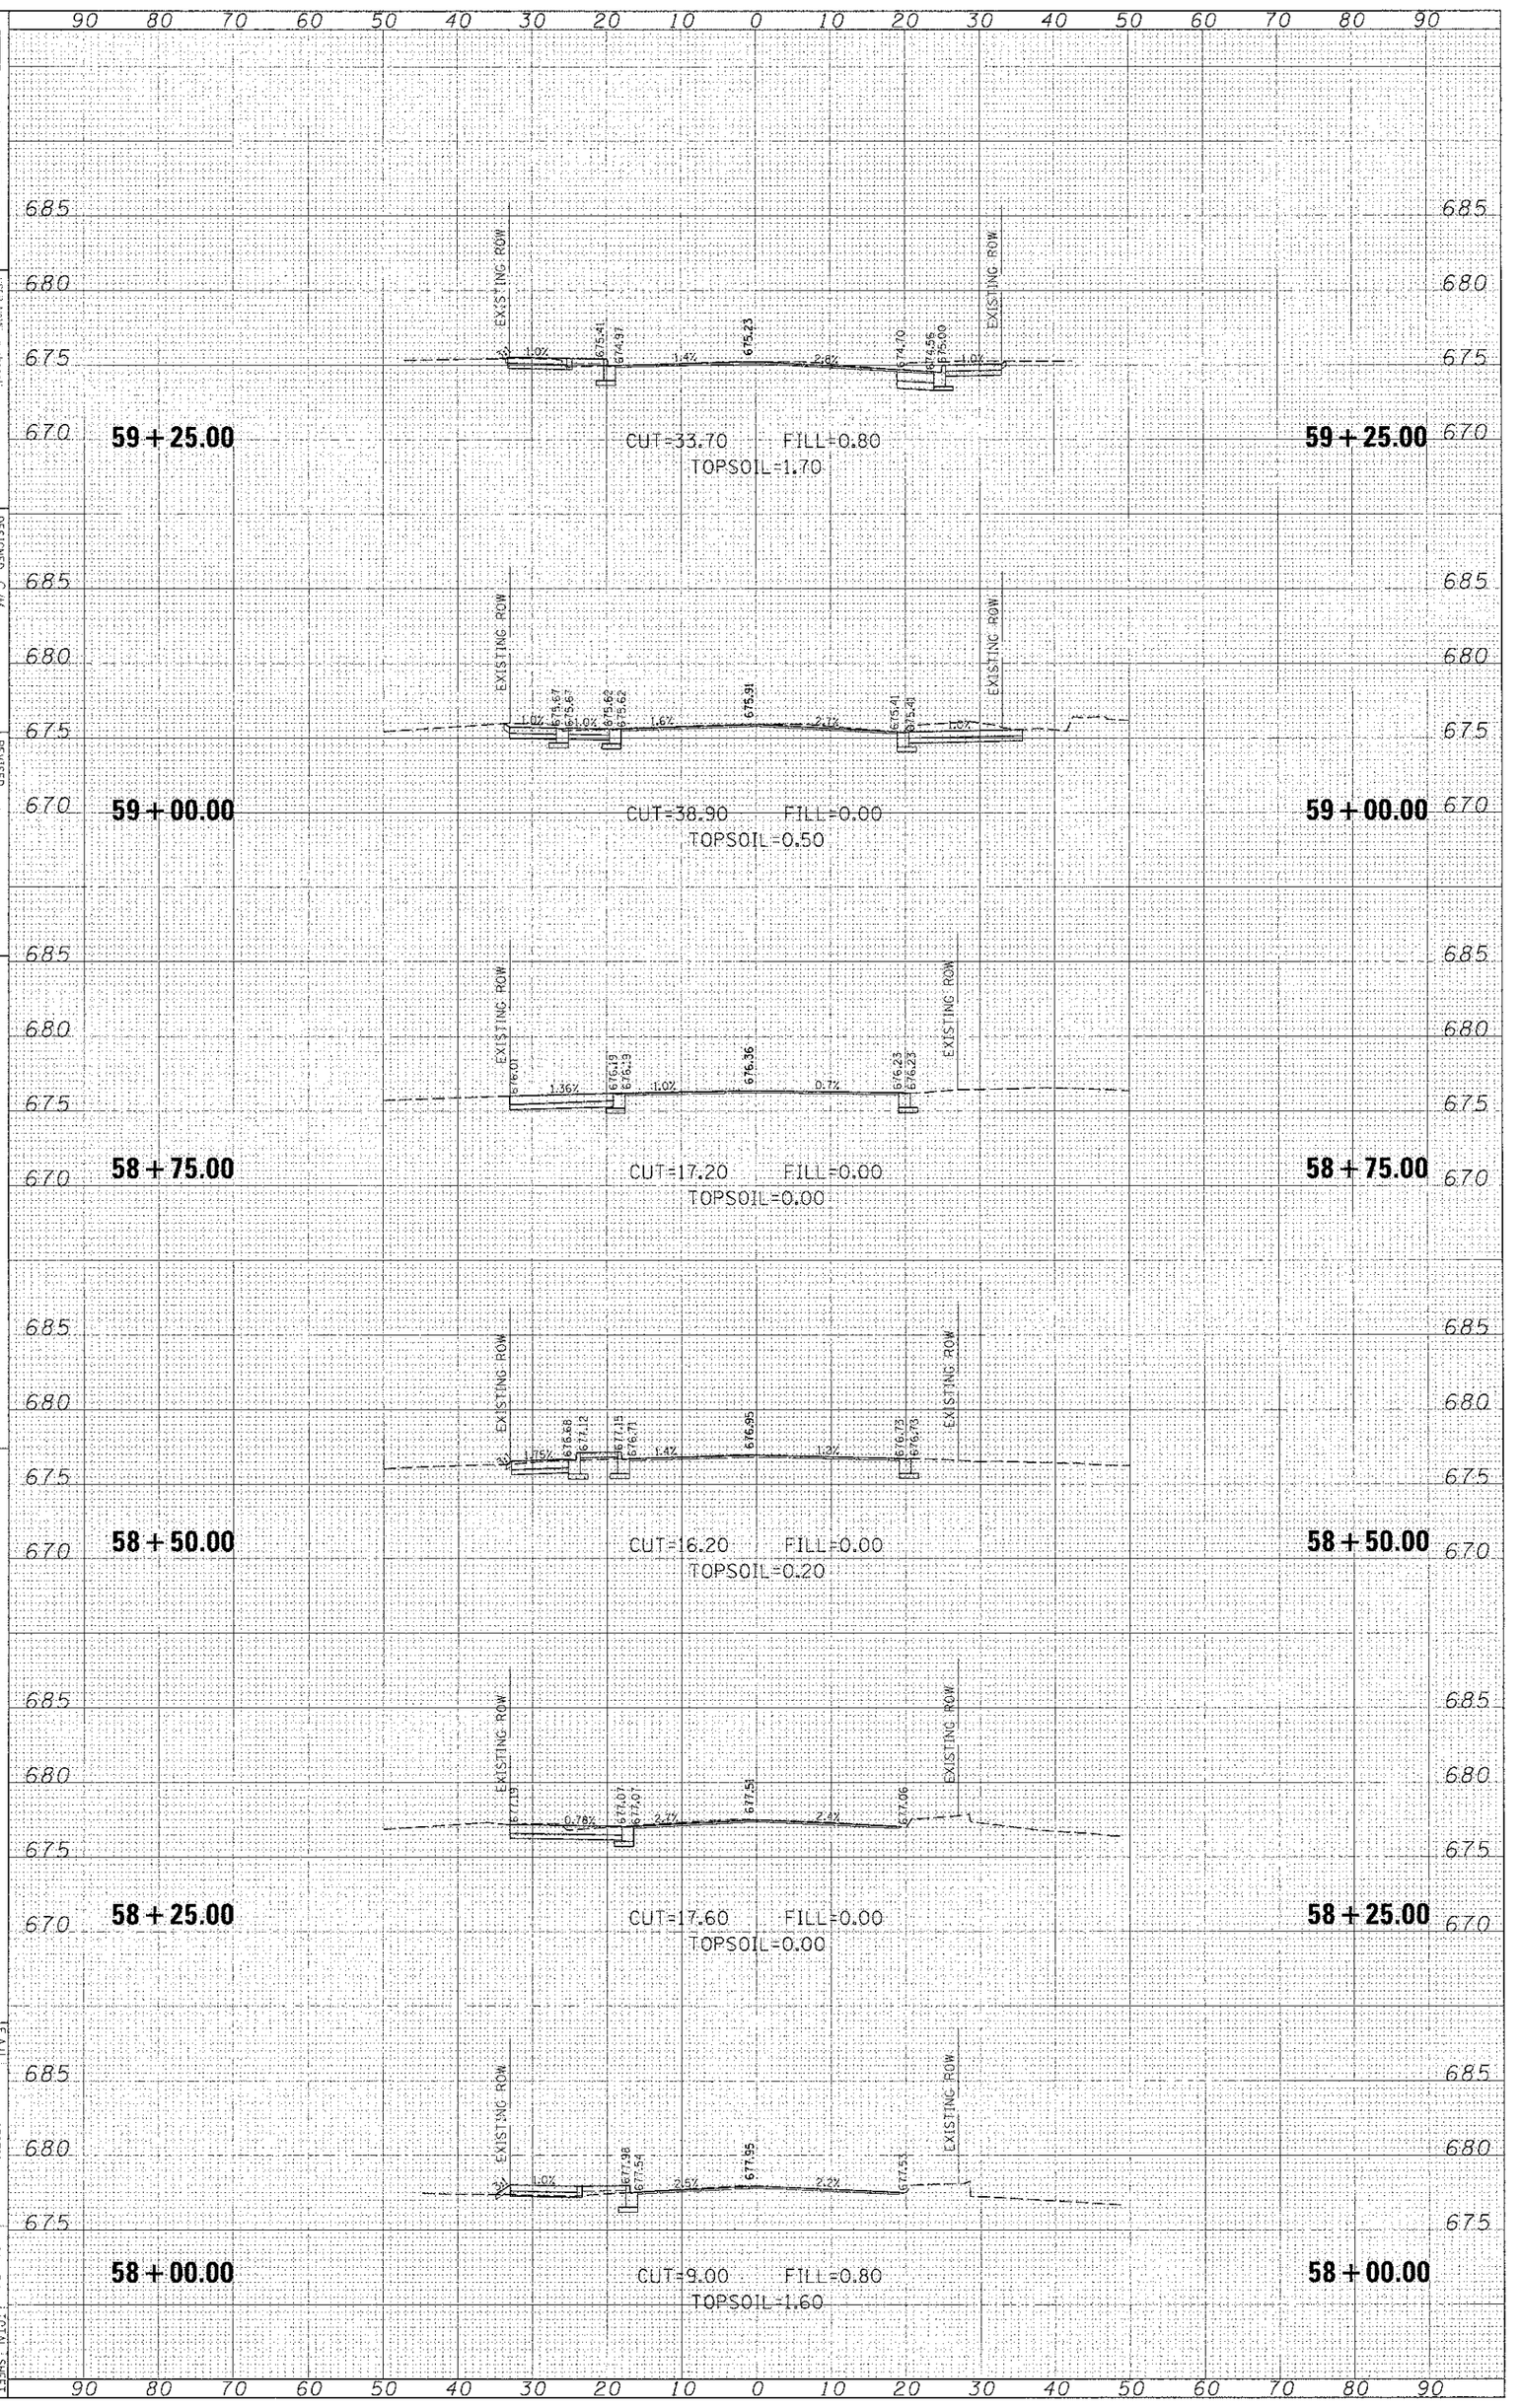
ILLINOIS FED. AID PROJECT | CONTRACT NO. 63763