ORIGINAL SURVEY		BY	DATE
NOTE BOOK	SURVEYED		
	PLOTTED		
	TEMPLATE		
	AREAS		
NO.	AREAS CHECKED		

FINAL SURVEY		BY	DATE
NOTE BOOK	SURVEYED		
	PLOTTED		
	TEMPLATE		
	AREAS		
NO.	AREAS CHECKED		

CHRISTOPHER B. BURKE ENGINEERING, LTD.
9575 W. Higgins Road, Suite 600
Rosemont, Illinois 60018
(847) 823-0500

USER NAME = dsimpson

PLOT SCALE = 50'

PLOT DATE = 10/27/2017

DESIGNED CJM
DRAWN MAK
CHECKED JWF
DATE

REVISED -
REVISED -
REVISED -

STATE OF ILLINOIS
DEPARTMENT OF TRANSPORTATION

WILSON STREET

SCALE: 1

SHEET 87 OF 88 SHEETS STA. 59+50.00 TO STA. 60+75.00

F.A.U. RTE. 1441

SECTION 12-00073-01-TL

COUNTY KANE

CONTRACT NO. 63763

ILLINOIS FED. AID PROJECT

TOTAL SHEETS 88
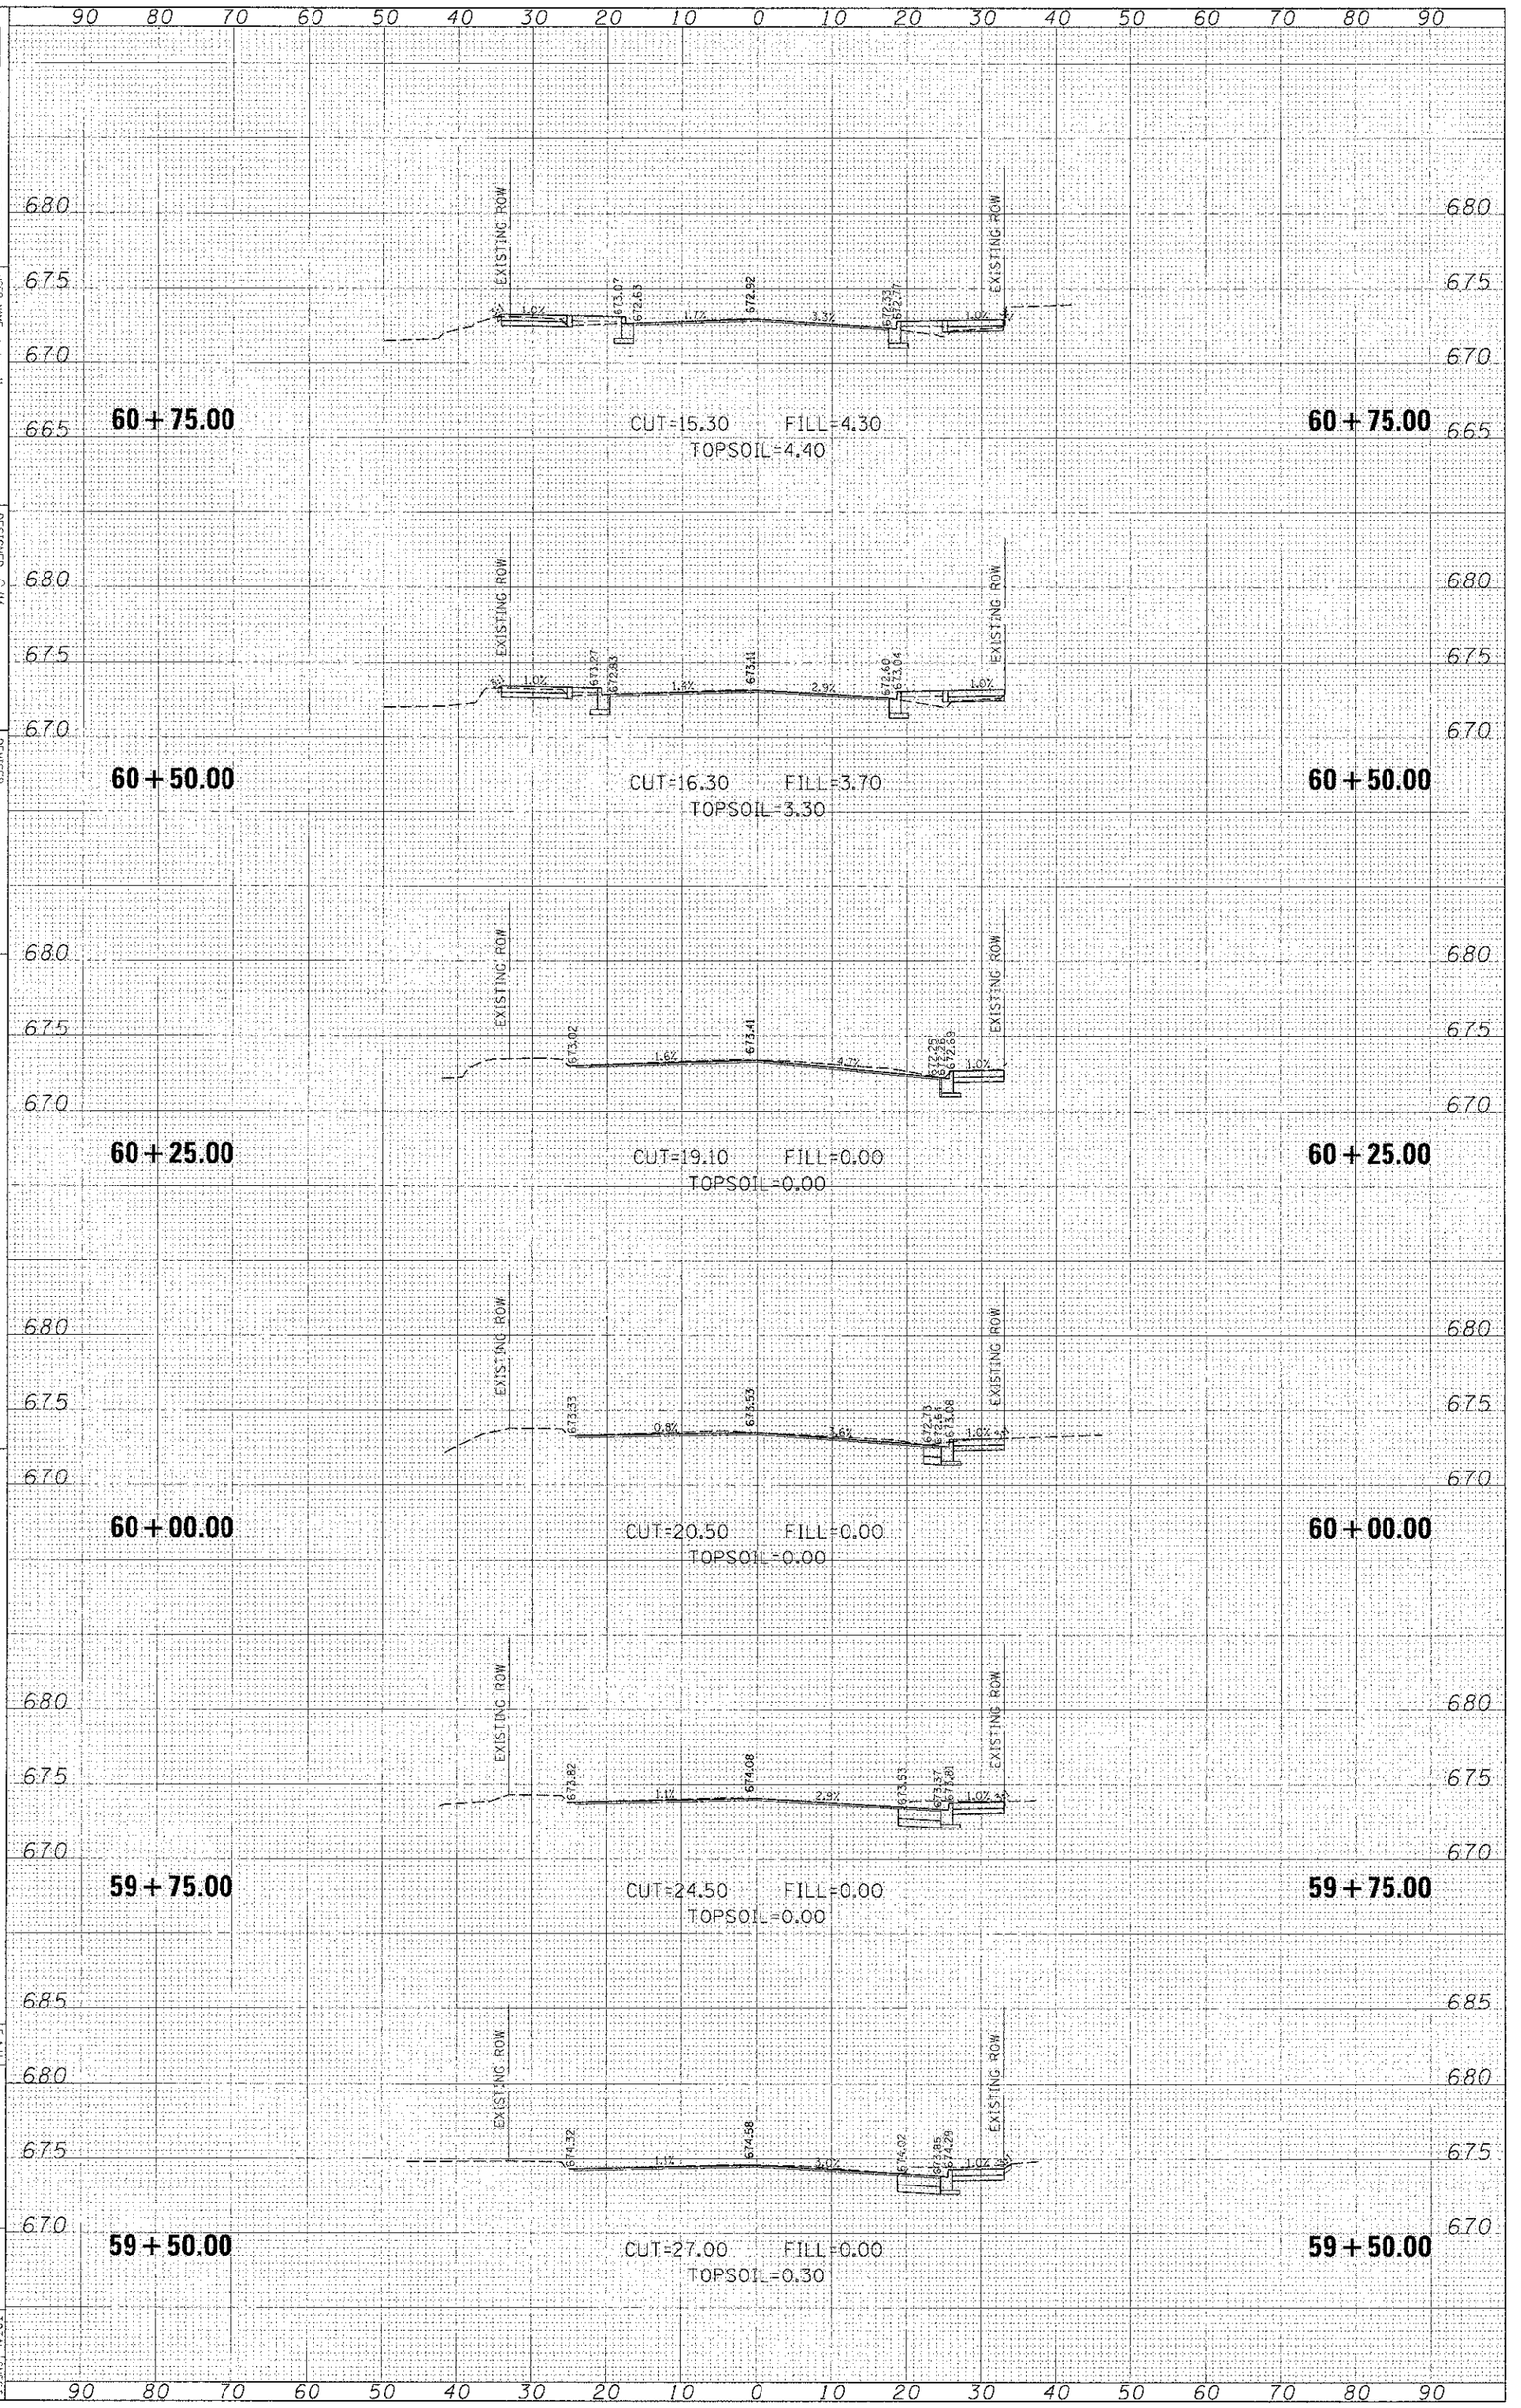
SHEET NO. 87