GOLFVIEW AVENUE
MATCH LINE STA. 11+25
SEE SHEET NO. 30

MATCH LINE STA. 211+00
SEE SHEET NO. 28

IMPROVEMENT ENDS
STA. 216+00.00

N

20' 19.3'
PR RESURFACING
11+20.00
19.25' RT
11+20.01
20.00' LT
COMBINATION CONCRETE
CURB & GUTTER, TYPE B-6.12
10+90.02
20.00' LT
10+65.30
27.23' RT
170' R
PR CENTERLINE
PROPOSED RESURFACING
HOT-MIX ASPHALT SURFACE COURSE, MIX "D", N70, 2"
LEVELING BINDER (MACHINE METHOD), N70, 3/4"
213+06.92
49.83' LT
212+70.85
39.72' LT
PC CONC SIDEWALK 5
213+06.89
34.41' LT
CHAIN LINK FENCE, 4'
EX ROW
EX ROW
PROPOSED WIDENING
HOT-MIX ASPHALT PAVEMENT (FULL-DEPTH), 9"
AGGREGATE SUBGRADE IMPROVEMENT 12"
COMBINATION CONCRETE
CURB & GUTTER, TYPE B-6.24
63' R
55' R
280' TAPER
211+29.82
27.00' LT
PR WB PGL
212+92.51
26.86' LT
213+20.00
26.81' LT
216+00.00
22.31' LT
STA. 212+12.84 (31ST STREET)
STA. 10+00.00 (GOLFVIEW AVENUE)
EX CENTERLINE
PR EB PGL
212+21.96
23.02' RT
PROPOSED BUS TURNOUT
PCC PVT 9 JOINTED
AGG SUBGRADE IMPR 12
213+20.00
23.19' RT
214+84.97
20.11' RT
216+00.00
17.97' RT
PROPOSED WIDENING
HOT-MIX ASPHALT PAVEMENT (FULL-DEPTH), 9"
AGGREGATE SUBGRADE IMPROVEMENT 12"
280' TAPER
100' R
213+01.74
35.16' RT
214+15.30
33.41' RT
50' R
CURB & GUTTER
TRANSITION
CONCRETE CURB, TYPE B
COMBINATION CONCRETE
CURB & GUTTER, TYPE B-6.12
213+20.05
35.19' RT
20' R
EX ROW
EX ROW
214+06.13
50.34' RT
100' R
108' R
120' R
120' R
PC CONC SIDEWALK 5
HOT-MIX ASPHALT DRIVEWAY PAVEMENT, 6"
CONCRETE CURB, TYPE B
10' R
8' R
88' R
8' R
4' R
CHAIN LINK FENCE, 8'
(MATCH EXISTING KIND)

31ST STREET

HORIZ.: 20 0 20
VERT.: 5 0 5
SCALE IN FEET

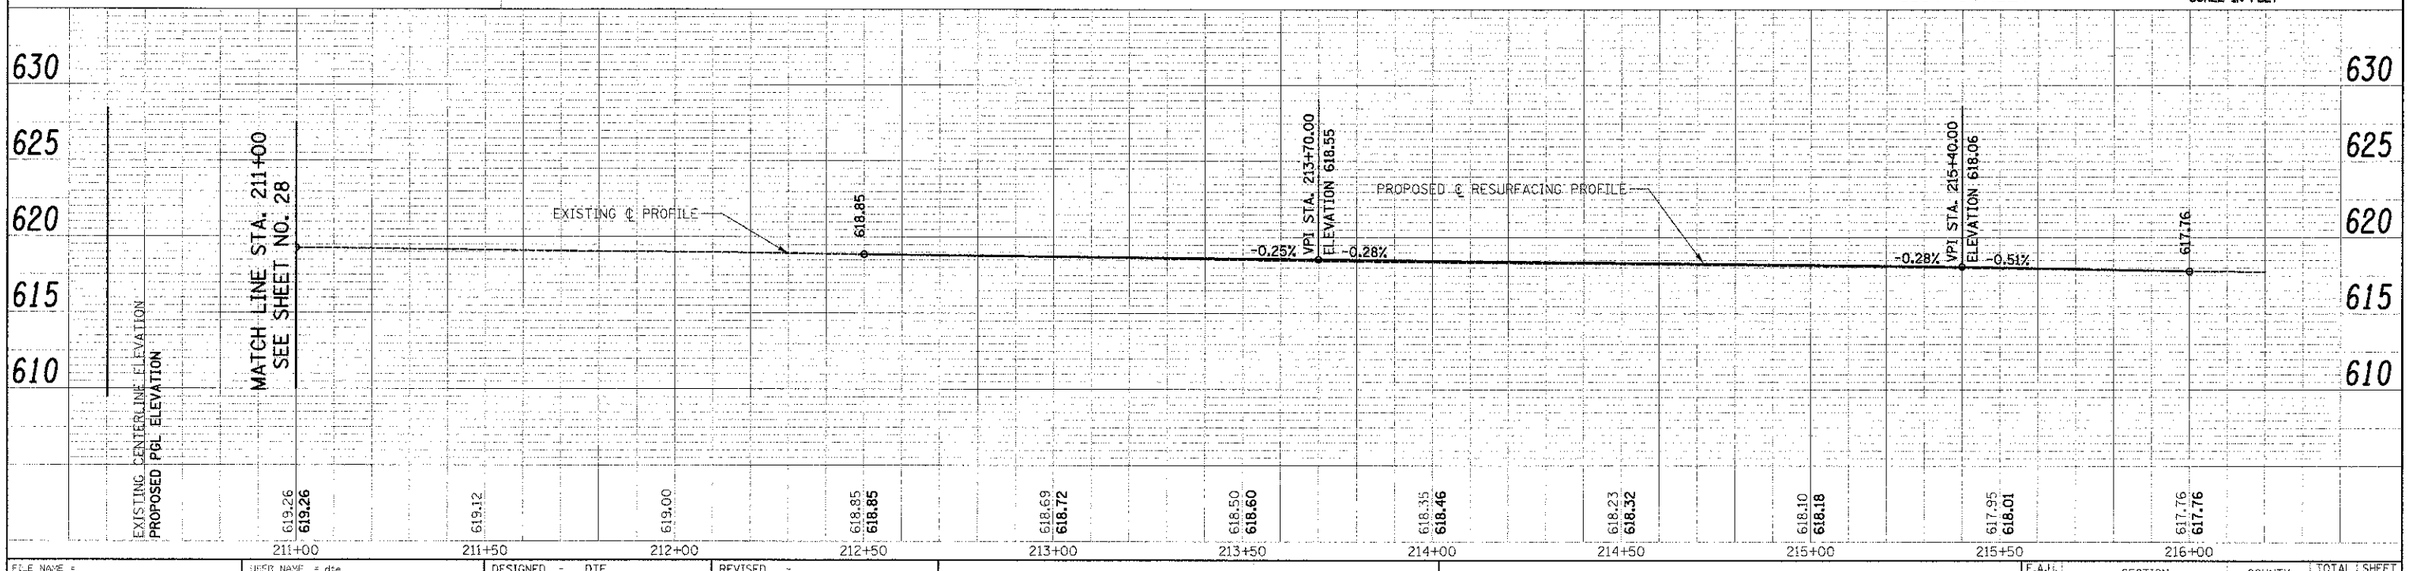

FILE NAME = ..\2563_P&P_02.dgn	USER NAME = dte	DESIGNED - DTE	REVISED -
		DRAWN - DTE	REVISED -
	PLOT SCALE = 20.0000 ' / in.	CHECKED - GAB	REVISED -
	PLOT DATE = 11/9/2012	DATE - 10/22/2012	REVISED -

STATE OF ILLINOIS
DEPARTMENT OF TRANSPORTATION

PLAN AND PROFILE

SCALE: 1" = 20' | SHEET NO. 2 OF 5 SHEETS | STA. 211+00 TO STA. 216+00

F.A.U. RTE.	SECTION	COUNTY	TOTAL SHEETS	SHEET NO.
3784	12-F3000-23-PK	COOK	133	29
		CONTRACT NO. 63764		
FED. ROAD DIST. NO. 1 ILLINOIS		FED. AID PROJECT		

PLAN — SURVEYED — DRAWN — PLOTTED — CHECKED — QUANTITIES CHECKED — NOTE BOOK — ALIGNMENT AND TIES CHECKED — NO. — STRUCTURE LAYOUTS CHECKED — DATE

PROFILE — SURVEYED — DRAWN — PLOTTED — CHECKED — NOTE BOOK — NO. — DATE