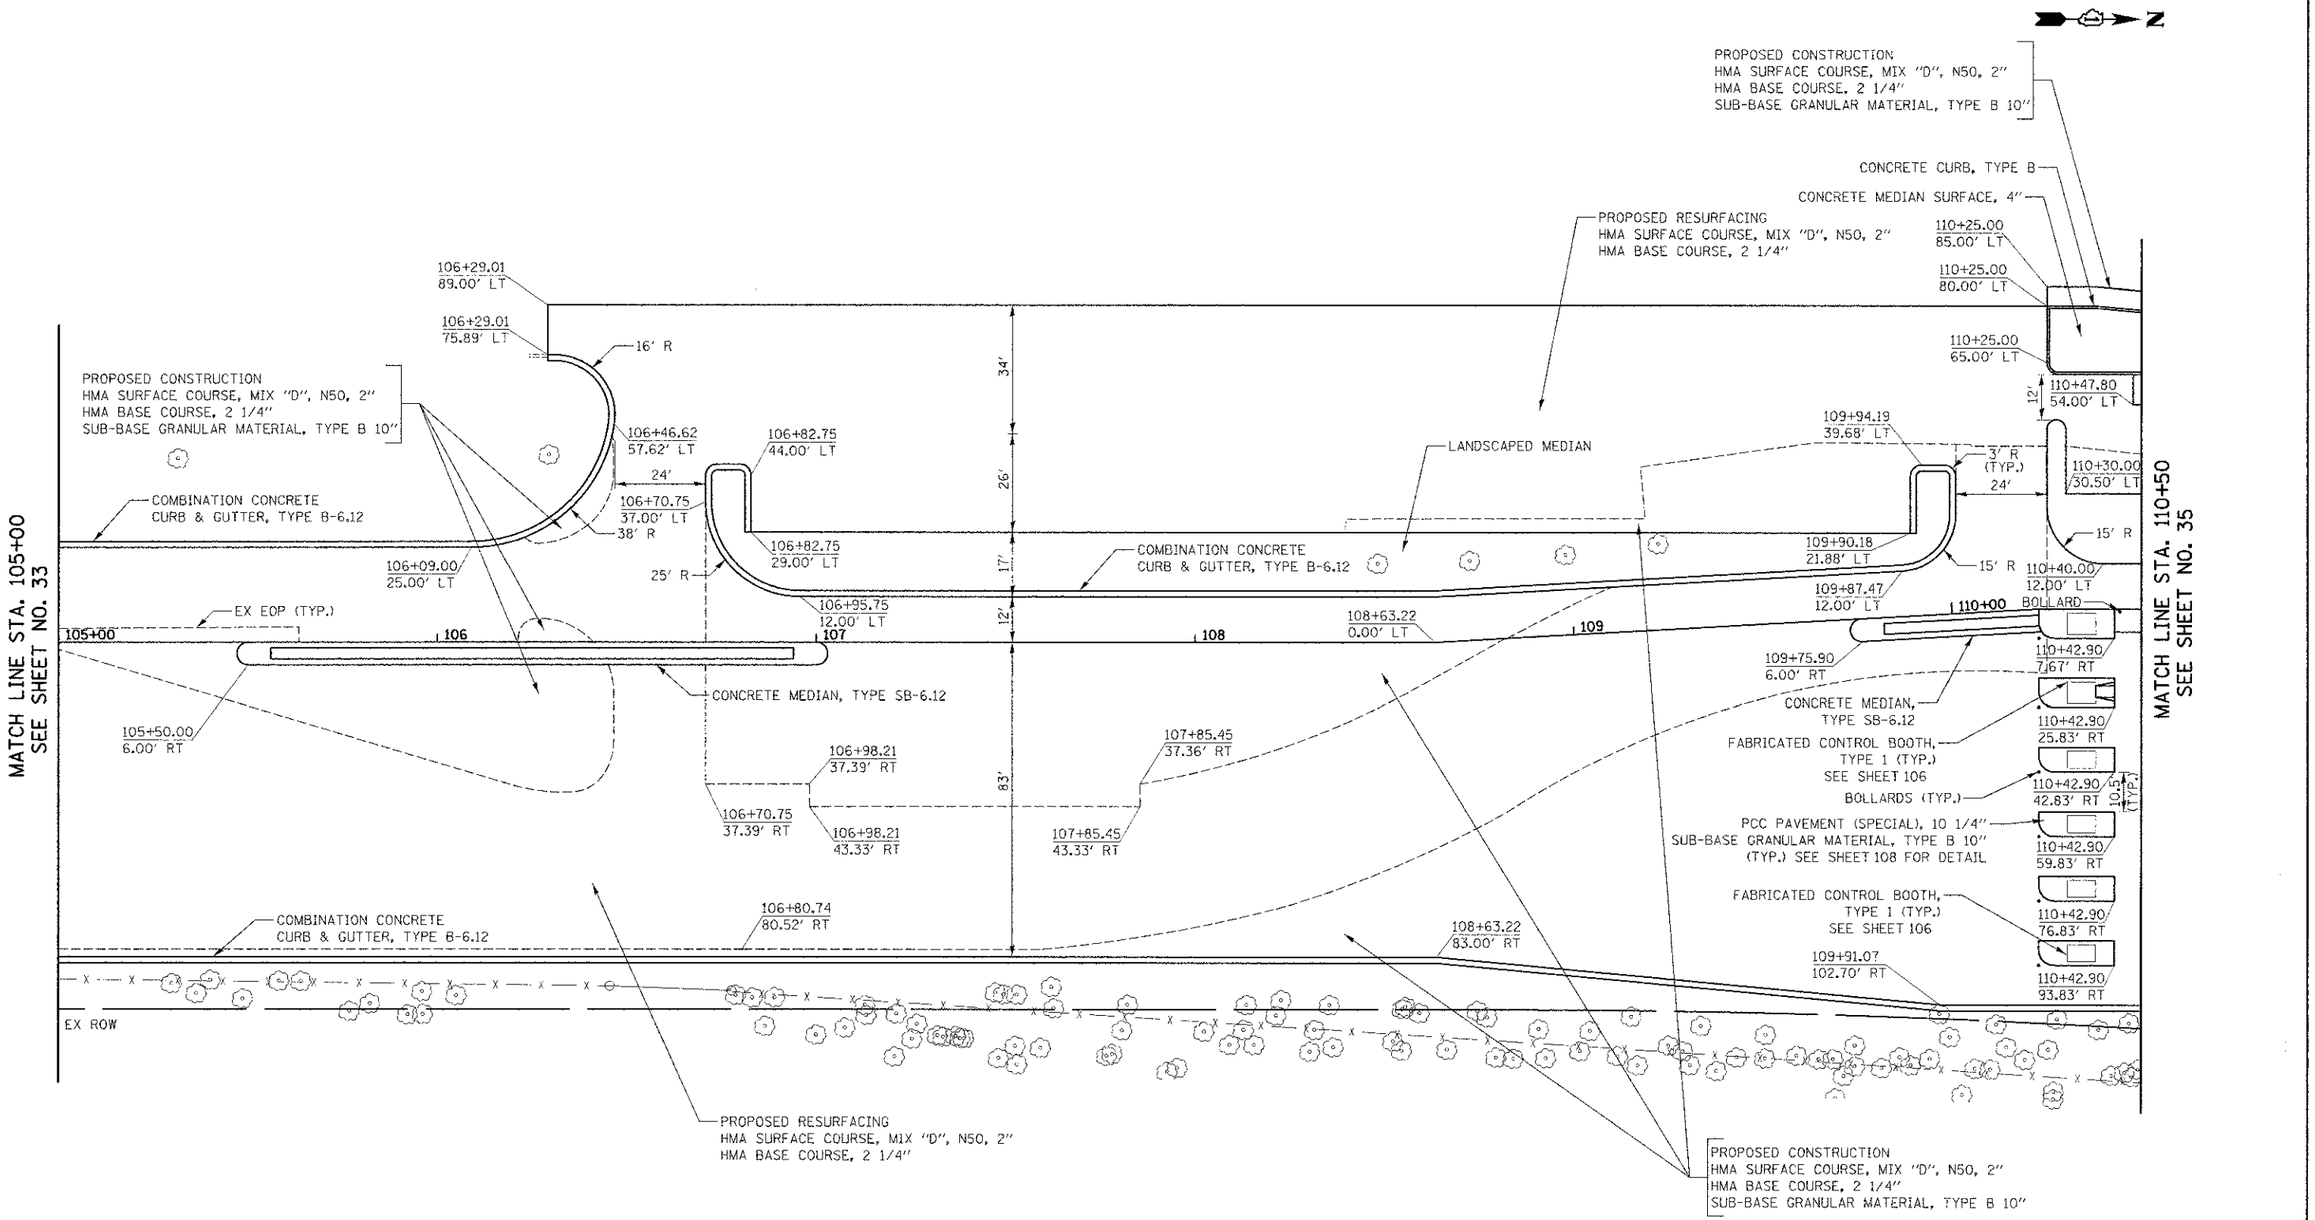

BROOKFIELD ZOO NORTH PARKING LOT

HORIZ.: 20 0 20
VERT.: 5 0 5
SCALE IN FEET

FILE NAME = ...\2563_LOT_02.dgn	USER NAME = dto	DESIGNED - DTE	REVISED -
		DRAWN - DTE	REVISED -
	PLOT SCALE = 20.0000 ' / in.	CHECKED - GAB	REVISED -
	PLOT DATE = 11/28/2012	DATE - 10/22/2012	REVISED -

STATE OF ILLINOIS
DEPARTMENT OF TRANSPORTATION

BROOKFIELD ZOO NORTH PARKING LOT PLAN

SCALE: 1" = 20' | SHEET NO. 2 OF 6 SHEETS | STA. 105+00 TO STA. 110+50

F.A.U. RTE.	SECTION	COUNTY	TOTAL SHEETS	SHEET NO.
3784	12-F3000-23-PK	COOK	133	34
		CONTRACT NO. 63764		
FED. ROAD DIST. NO. _	ILLINOIS	FED. AID PROJECT		