LEGEND

618.00 / 617.50	TOP OF CURB ELEVATION / FLOW LINE ELEVATION
(617.50)	EXISTING ELEVATION
———	DRAINAGE DIVIDE
·····	GRADING LIMITS
·····	EXISTING MAJOR CONTOUR
·····	EXISTING MINOR CONTOUR
⬅	OVERLAND FLOW ROUTE

N

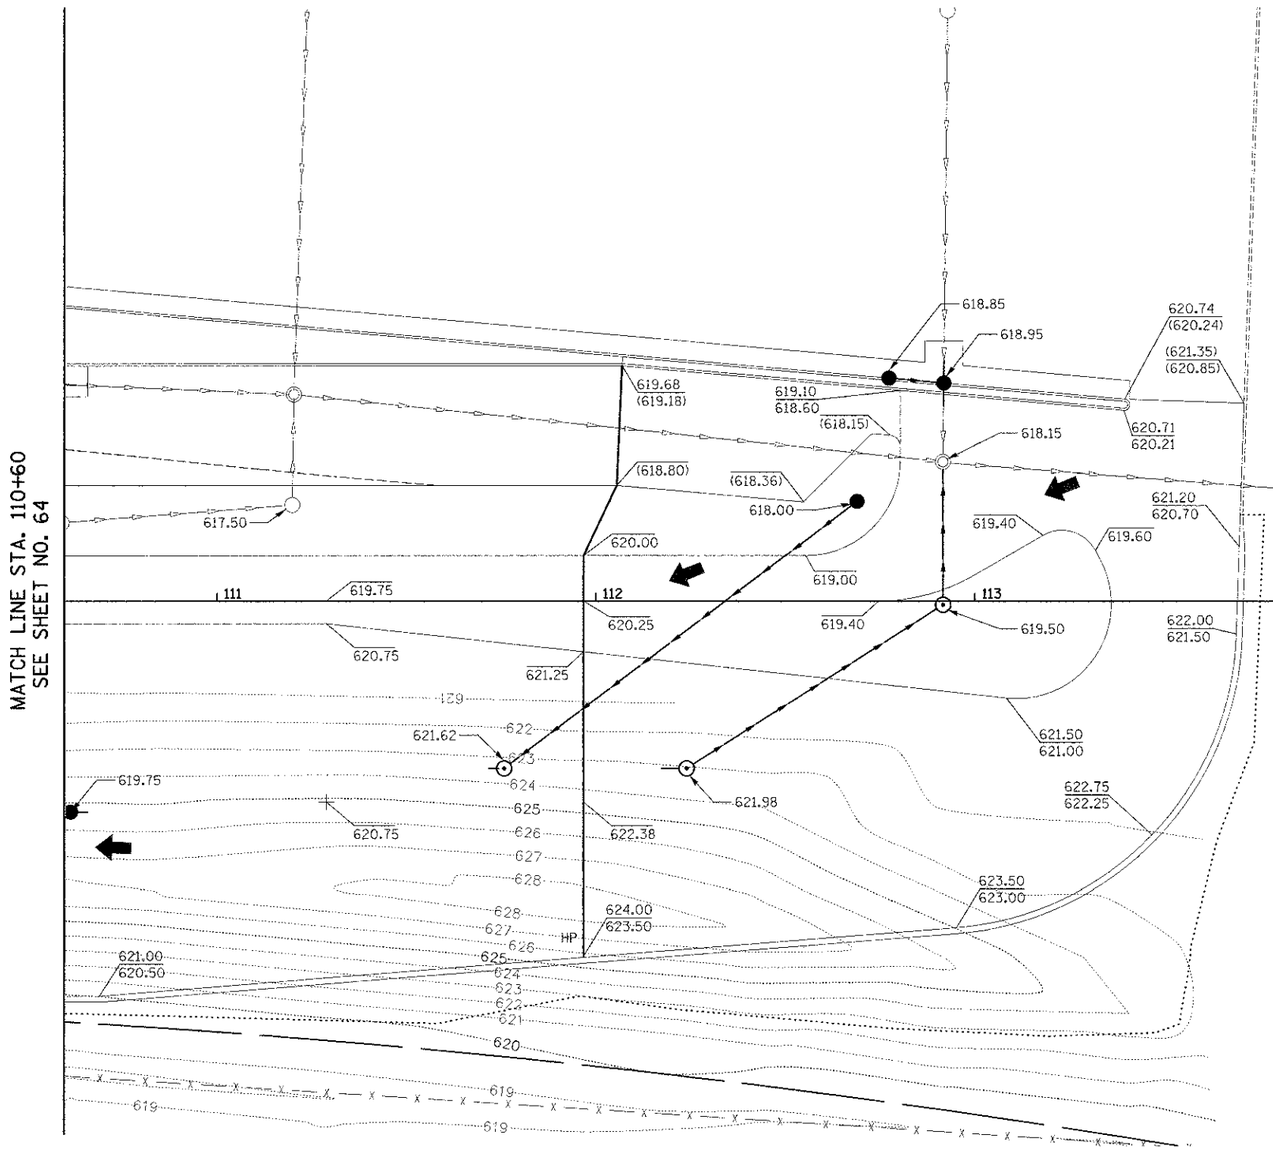

BROOKFIELD ZOO NORTH PARKING LOT

HORIZ.: 20 0 20
VERT.: 5 0 5
SCALE IN FEET

FILE NAME = ...\12-fwaurq\2563_GDG_03.dgn	USER NAME = dte	DESIGNED - DTE	REVISED -	STATE OF ILLINOIS DEPARTMENT OF TRANSPORTATION	GRADING PLAN	F.A.U. RTE.	SECTION	COUNTY	TOTAL SHEETS	SHEET NO.
		DRAWN - DTE	REVISED -			3784	12-F3000-23-PK	COOK	133	65
	PLOT SCALE = 20.000' / in.	CHECKED - GAB	REVISED -					CONTRACT NO. 63764		
	PLOT DATE = 11/28/2012	DATE - 10/22/2012	REVISED -		SCALE: 1" = 20' SHEET NO. 3 OF 3 SHEETS STA. 110+50 TO STA. 113+71	FED. ROAD DIST. NO. 1	ILLINOIS	FED. AID PROJECT		