RAISED PAVEMENT MARKINGS LEGEND

- ◁ ONE-WAY CRYSTAL
- ◀ ONE-WAY AMBER
- ◆ TWO-WAY AMBER

NOTE:
ALL PERMANENT PAVEMENT MARKINGS SHALL BE THERMOPLASTIC UNLESS OTHERWISE NOTED.

* SIGN PANEL TO BE PLACED ON TRAFFIC SIGNAL POST

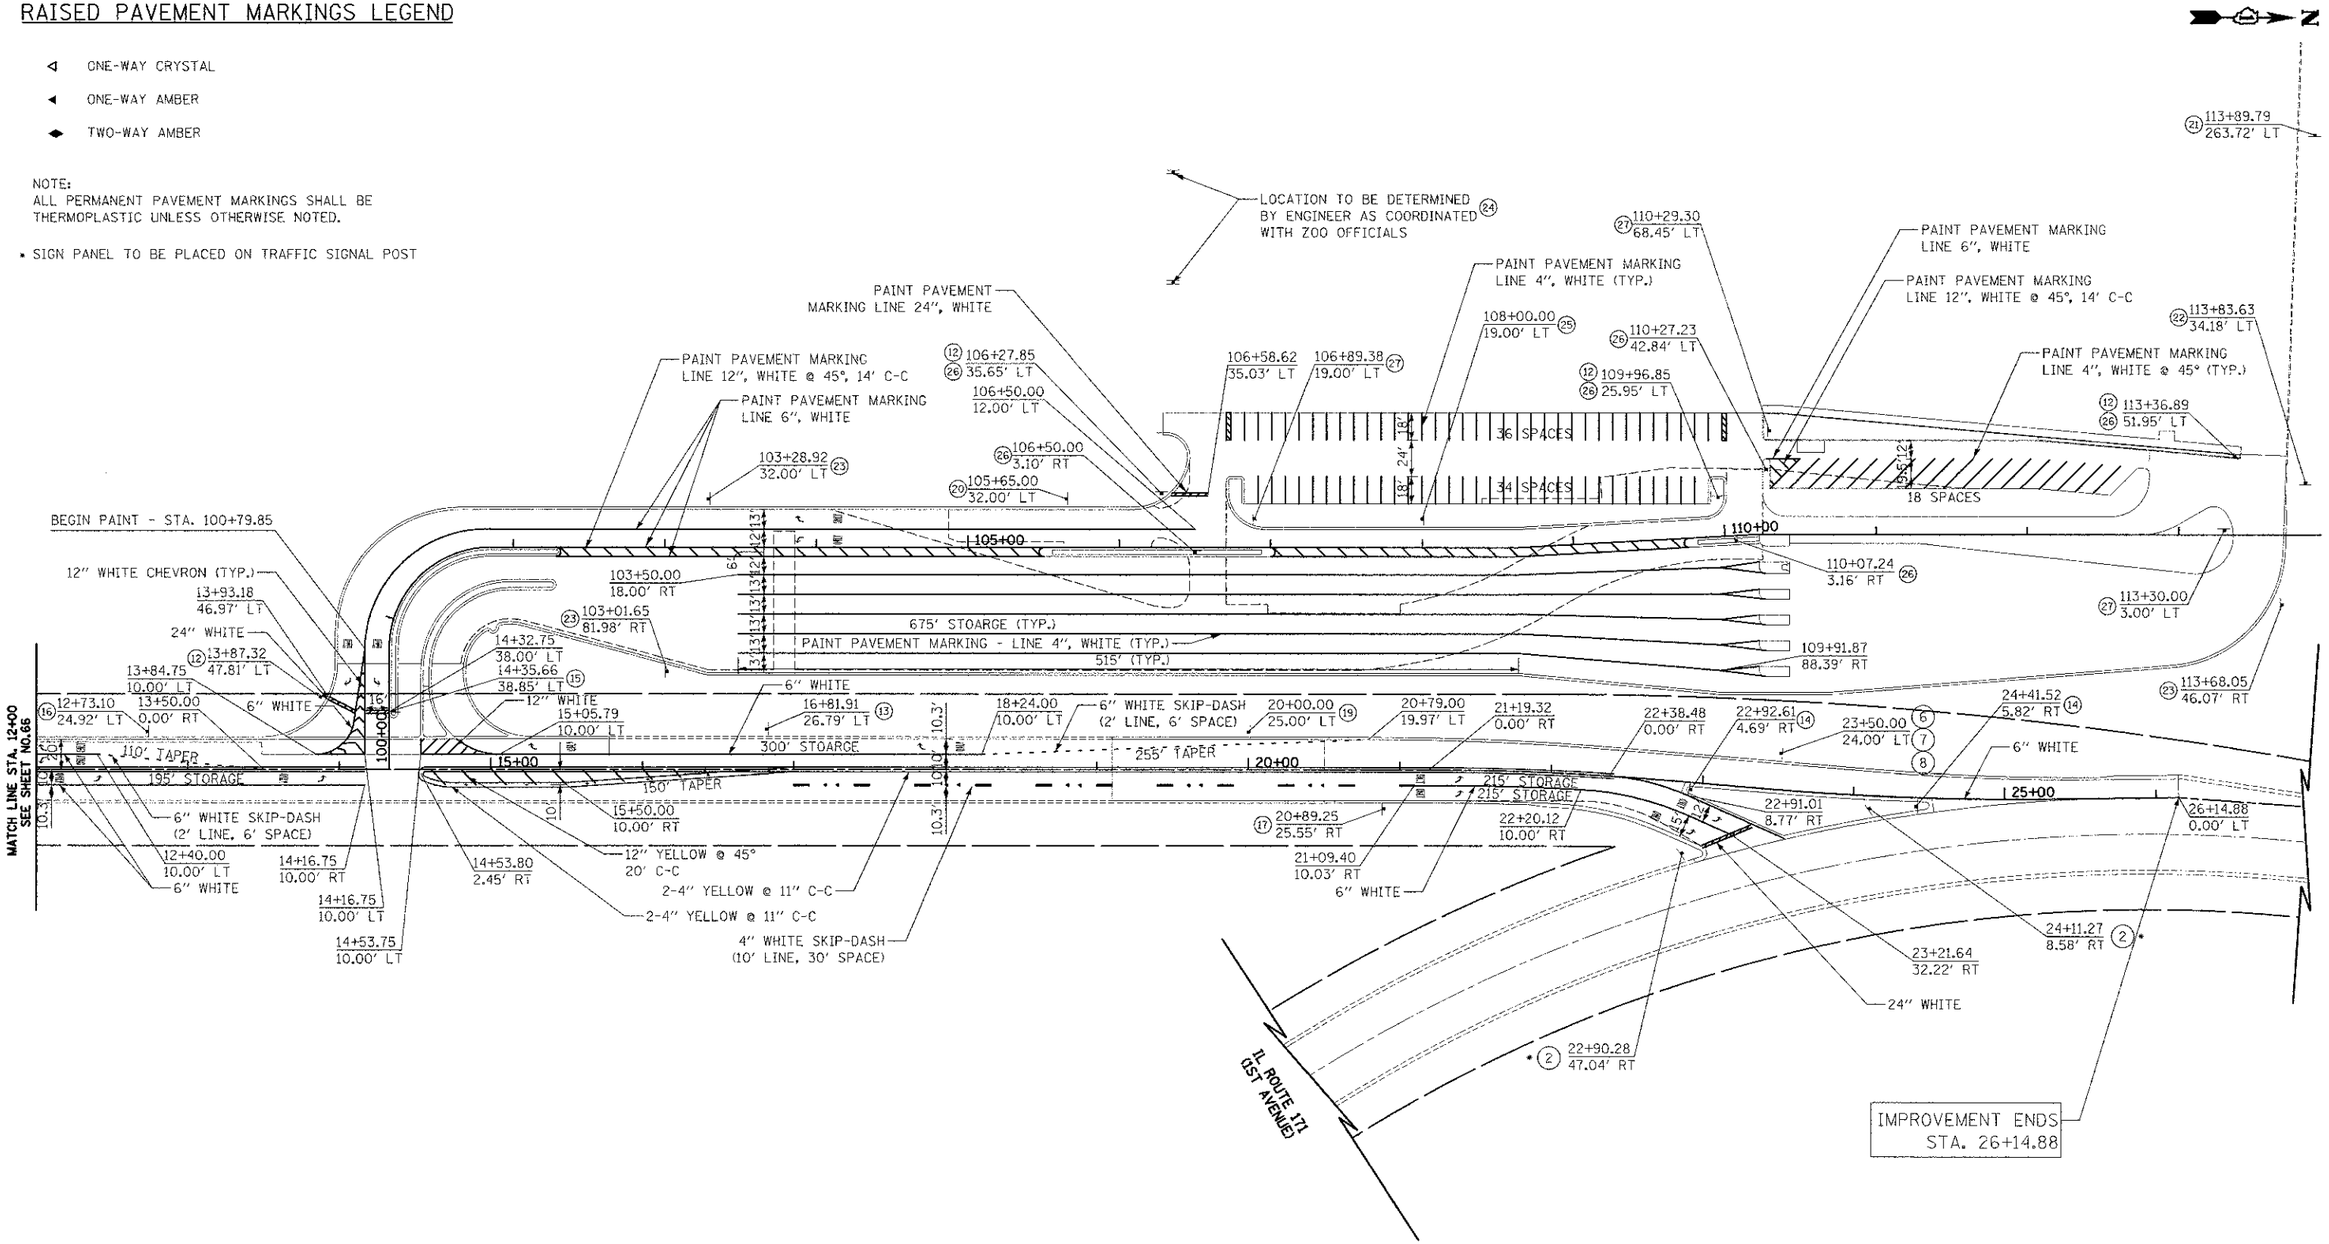

FILE NAME = ...\2863_PMK_02.dgn	USER NAME = dte	DESIGNED - DTE	REVISED -
		DRAWN - DTE	REVISED -
	PLOT SCALE = 50.0000 ' / in.	CHECKED - GAB	REVISED -
	PLOT DATE = 11/28/2012	DATE - 10/22/2012	REVISED -

STATE OF ILLINOIS
DEPARTMENT OF TRANSPORTATION

PAVEMENT MARKING AND SIGNING PLAN

SCALE: 1" = 50' | SHEET NO. 2 OF 2 SHEETS | STA. 12+00.00 TO STA. 27+00.00

F.A.U. RTE.	SECTION	COUNTY	TOTAL SHEETS	SHEET NO.
3784	12-F3000-23-PK	COOK	133	67
		CONTRACT NO. 63764		

FED. ROAD DIST. NO. 1 | ILLINOIS | FED. AID PROJECT