FINAL SURVEY
NOTE BOOK
NO.

SURVEYED
PLOTTED
TEMPLATE
AREAS
AREAS CHECKED

BY | DATE

ORIGINAL SURVEY
NOTE BOOK
NO.

SURVEYED
PLOTTED
TEMPLATE
AREAS
AREAS CHECKED

BY | DATE

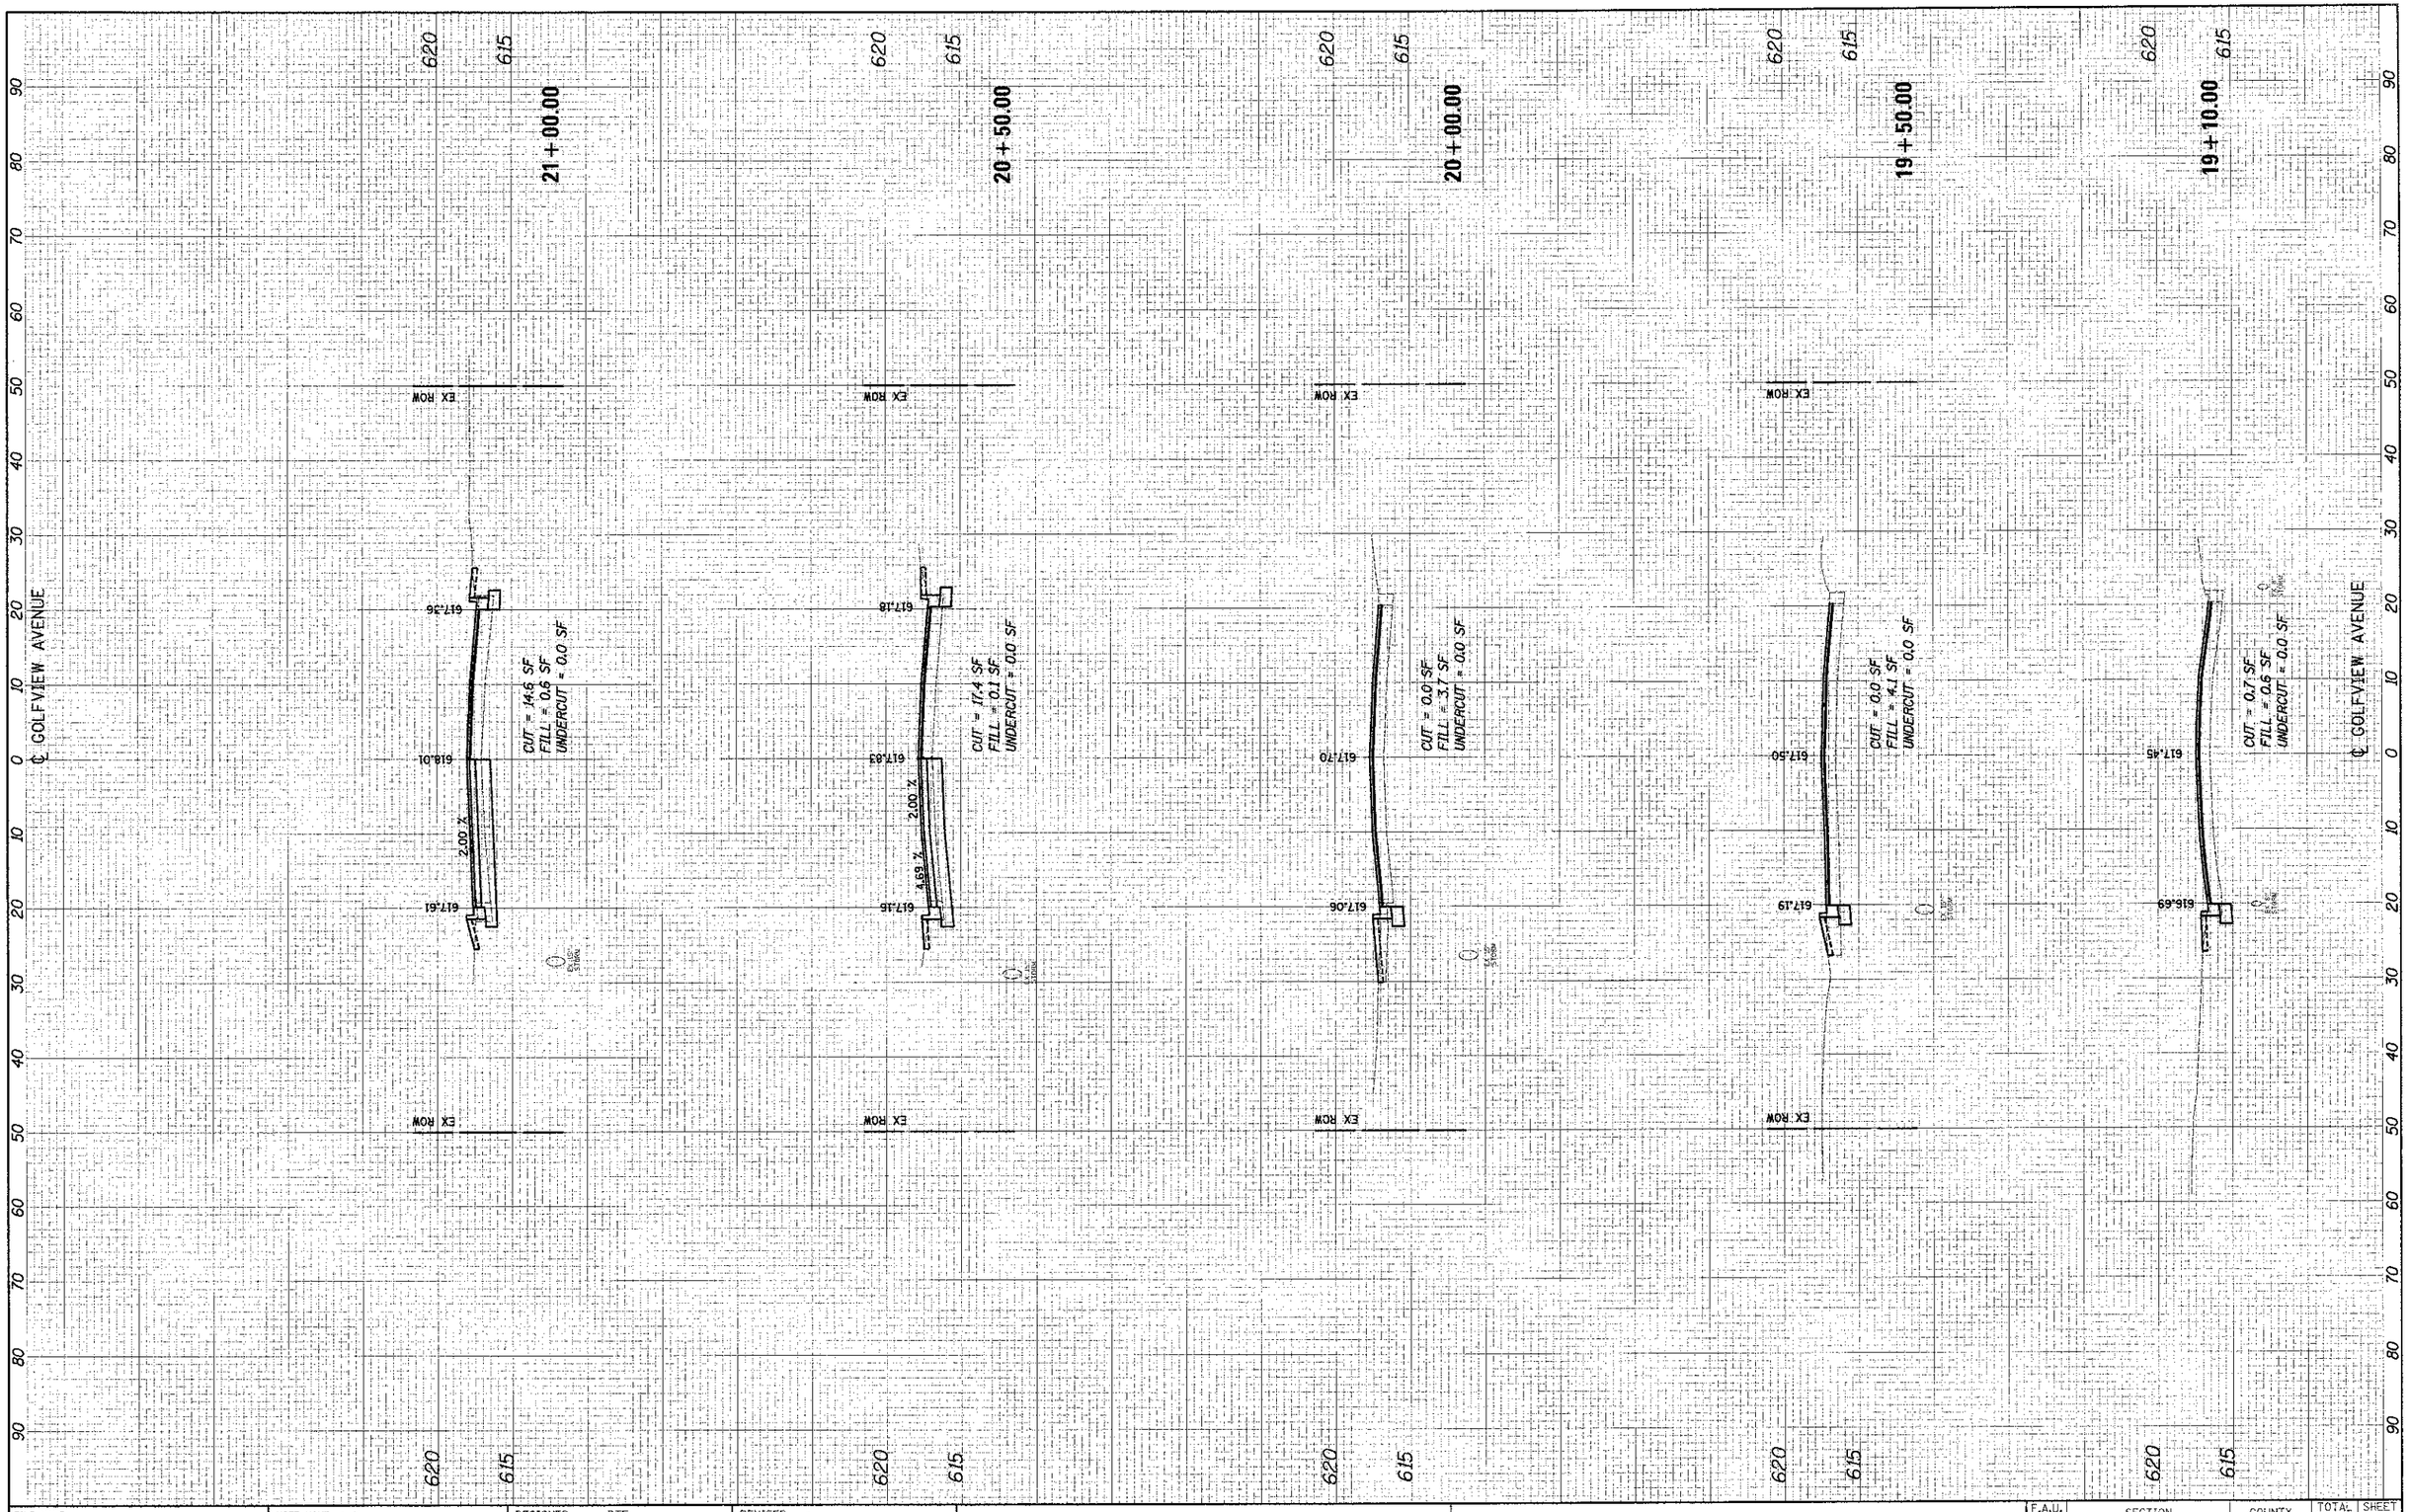

FILE NAME = ...\12563_xssht_golf.dgn	USER NAME = dte	DESIGNED - DTE	REVISED -
		DRAWN - DTE	REVISED -
	PLOT SCALE = 10.000 ' / in.	CHECKED - GAB	REVISED -
	PLOT DATE = 11/9/2012	DATE - 10/22/2012	REVISED -

STATE OF ILLINOIS
DEPARTMENT OF TRANSPORTATION

CROSS SECTIONS

SCALE: 10'H: 5'V | SHEET NO. 10 OF 13 SHEETS | STA. 19+10.00 | TO STA. 21+00.00

F.A.U. RTE.	SECTION	COUNTY	TOTAL SHEETS	SHEET NO.
3784	12-F3000-23-PK	COOK	133	130
		CONTRACT NO. 63764		
	ILLINOIS	FED. AID PROJECT		