FOR INFORMATION ONLY

FINAL SURVEY	SURVEYED	BY	DATE
NOTE BOOK	PLOTTED		
NO.	TRANSLATE		
	AREAS		
	AREAS CHECKED		

STATE OF ILLINOIS
DEPARTMENT OF TRANSPORTATION

ROUTE NO.	SEC	COUNTY	TOTAL SHEETS	SHEET NO.
F.A. 412	141-1A	OGLE	628	206
FED. ROAD DIST NO 7	ILLINOIS	PROJECT		

SHEET NO. 11
28 SHEETS

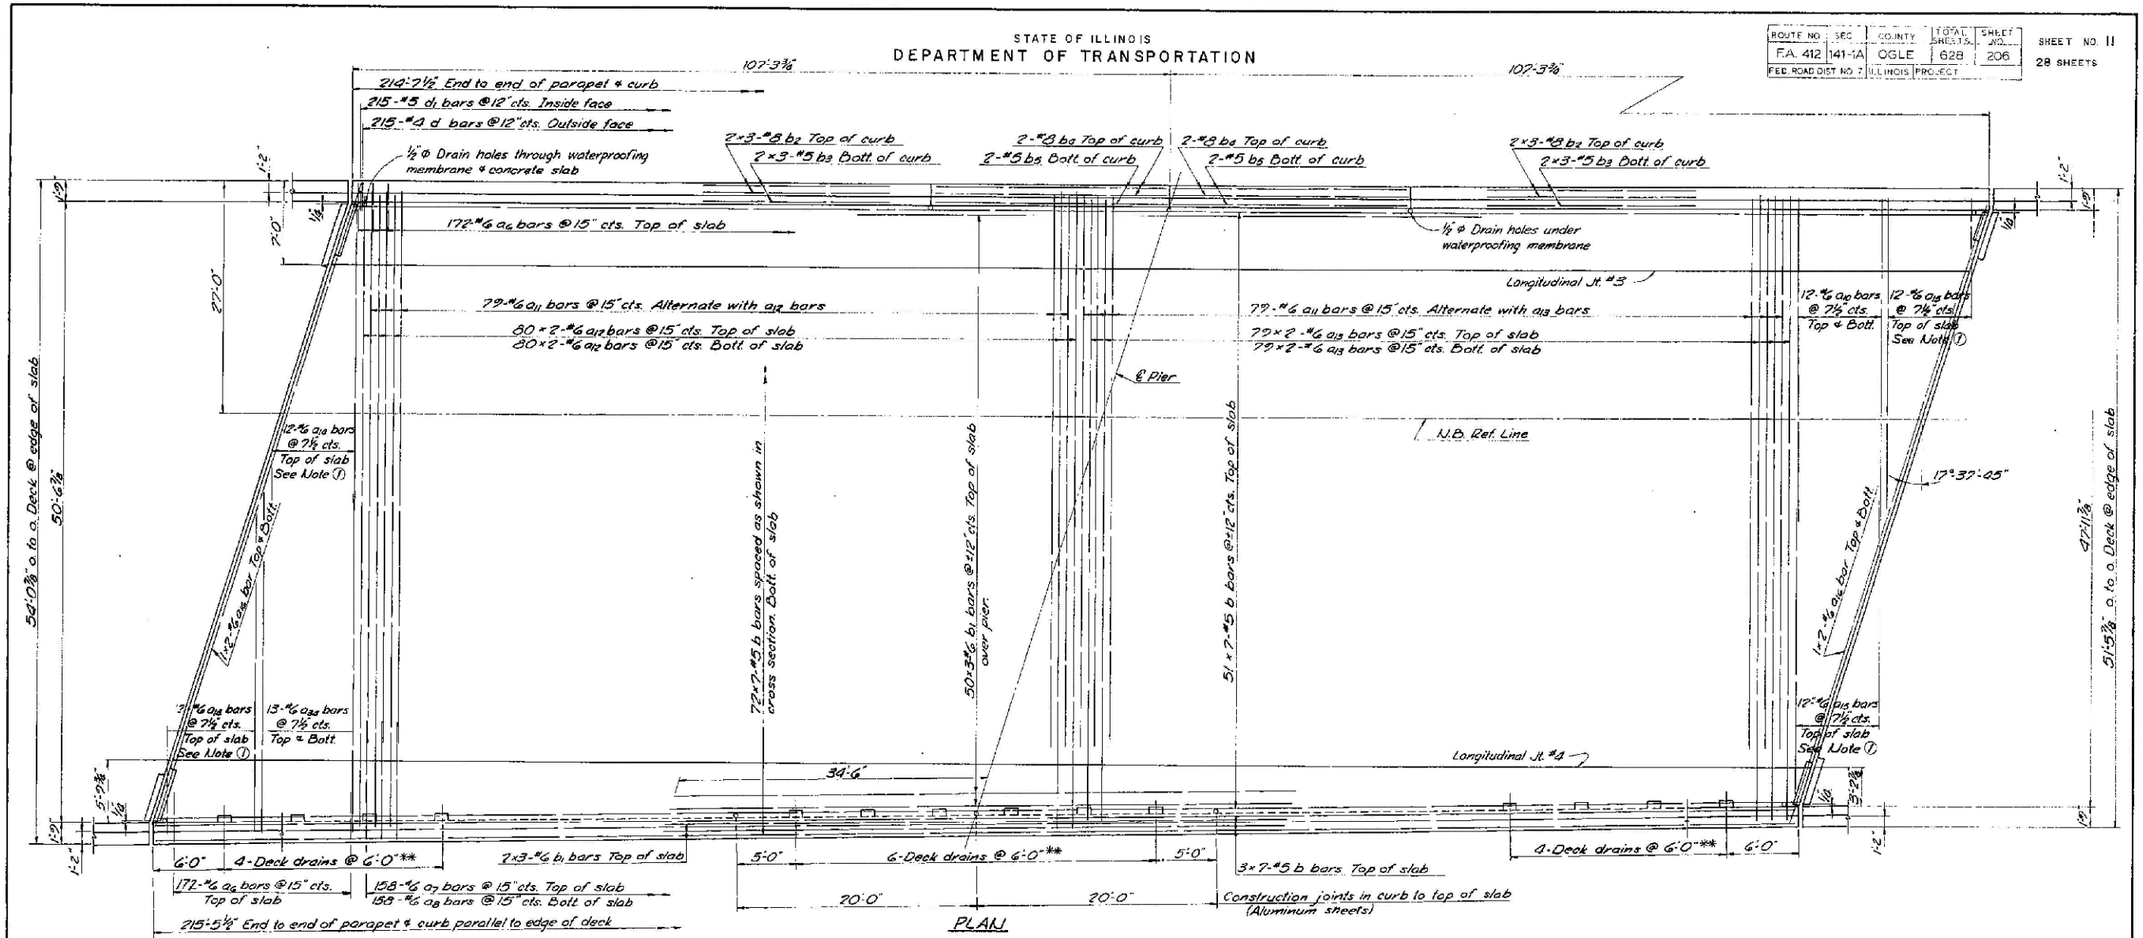

PLAN

Note ①: Order a14 & a15 bars full length. Cut to fit and use remainder in bott. of slab.

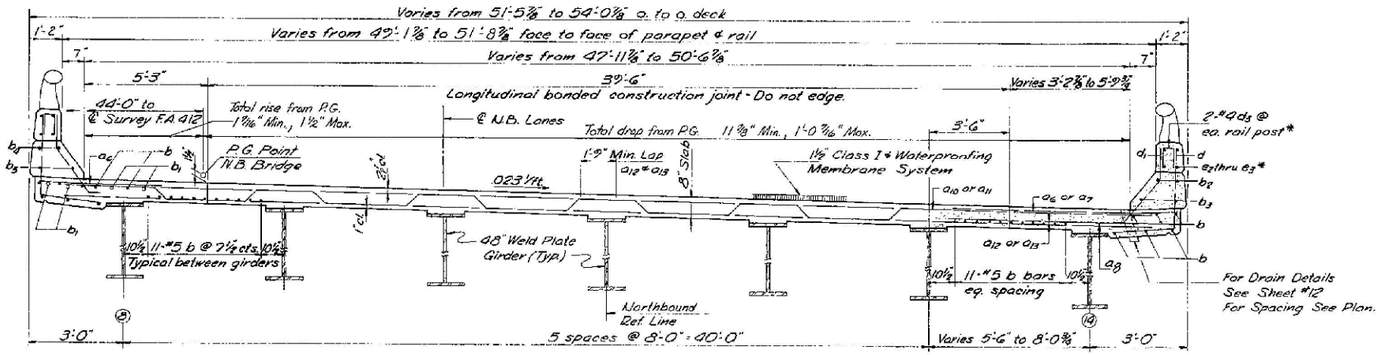

NEAR PIER — CROSS SECTION (Looking North) — NEAR MIDSPAN

* Note: For placement of bars d3 and e2 thru e3, see sheet #13.
** Note: Deck drains on East curb only.

DESIGNED	MVM
CHECKED	HMW
DRAWN	CWB
CHECKED	HMW

SUPERSTRUCTURE
NORTHBOUND LANE
F.A. RTE. 412 SEC. 141-1HB-1
OGLE COUNTY
STA. 1408 + 92.95 (F.A. RTE. 412)

Rev. 9-16-77 J. W.

ORIGINAL SURVEY	SURVEYED	BY	DATE
NOTE BOOK	PLOTTED		
NO.	TRANSLATE		
	AREAS		
	AREAS CHECKED		

FILE NAME = D264J27-sht-Superstructure_NB.dgn
PLOT DATE = 9/6/2012
PLOT SCALE = 100.0000 ' / IN.

CHRISTIAN-ROGE & ASSOCIATES, INC.
ENGINEERS-PLANNERS-SURVEYORS
211 WEST WACKER DRIVE
CHICAGO, ILLINOIS 60606
PHONE: (312)372-2023 FAX: (312)372-5274

DESIGNED	G.F.L.	REVISED	-
DRAWN	K.R.K.	REVISED	-
CHECKED	E.J.M.	REVISED	-
DATE	JULY 2012	REVISED	-

STATE OF ILLINOIS
DEPARTMENT OF TRANSPORTATION

SUPERSTRUCTURE NORTHBOUND LANE

SCALE: | SHEET NO. OF SHEETS | STA. TO STA.

F.A.I. RTE.	SECTION	COUNTY	TOTAL SHEETS	SHEET NO.
39	D2 BRIDGE PAINTING 2013-2	OGLE	26	19
		CONTRACT NO. 64J27		
FED. ROAD DIST. NO. 1	ILLINOIS	FED. AID PROJECT		