CONTRACT NO. 66420

F.A.P. RTE.	SECTION	COUNTY	TOTAL SHEETS	SHEET NO.
311	(1-)DR	KENDALL	514	102
STA. 888+00		TO STA. 903+00		
FED. ROAD DIST. NO.	ILLINOIS	FED. AID PROJECT		

FOR STATION & OFFSET CALLOUTS AT NEW ROAD TAPERS AND RADII SEE INTERSECTION DETAIL SHEET 343

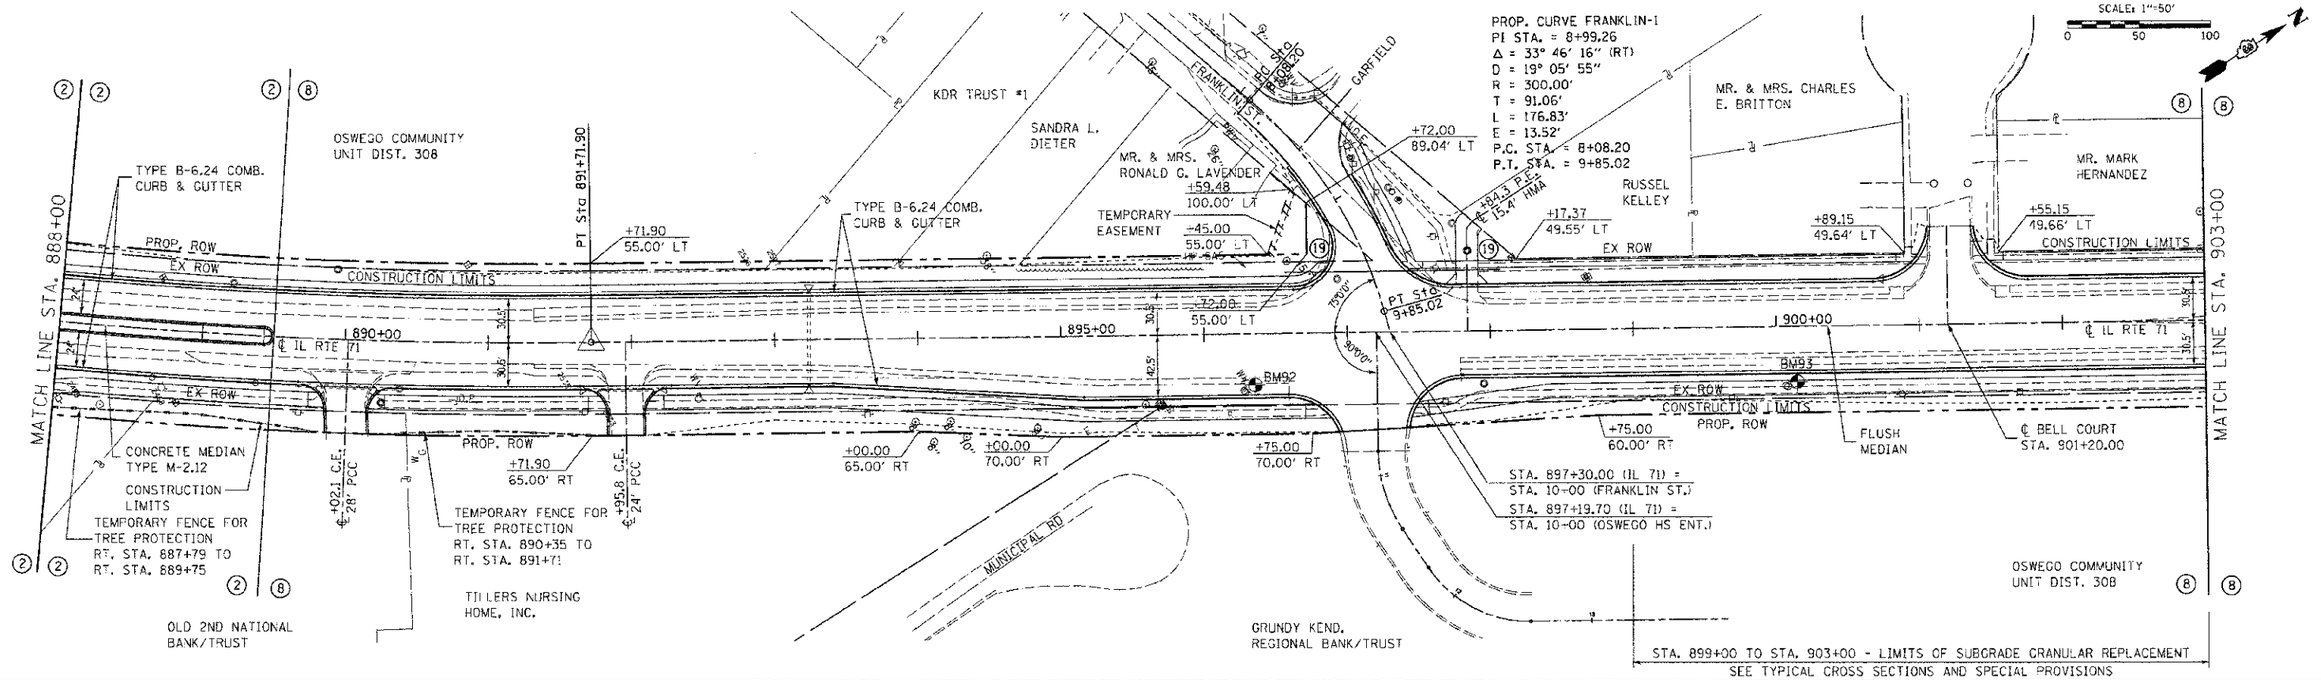

BENCHMARK	DESCRIPTION	ELEVATION	STATION	OFFSET
BM92	CHIS (X) ON CAP BOLT F.H. SE QUAD. OF IL. 71 & MUNICIPAL RD.	666.010	896+27	39' RT

BENCHMARK	DESCRIPTION	ELEVATION	STATION	OFFSET
BM93	CHIS (X) TOP BOLT F.H SW QUAD. OF IL. 71 & BELL CT.	670.202	900+06	41' RT

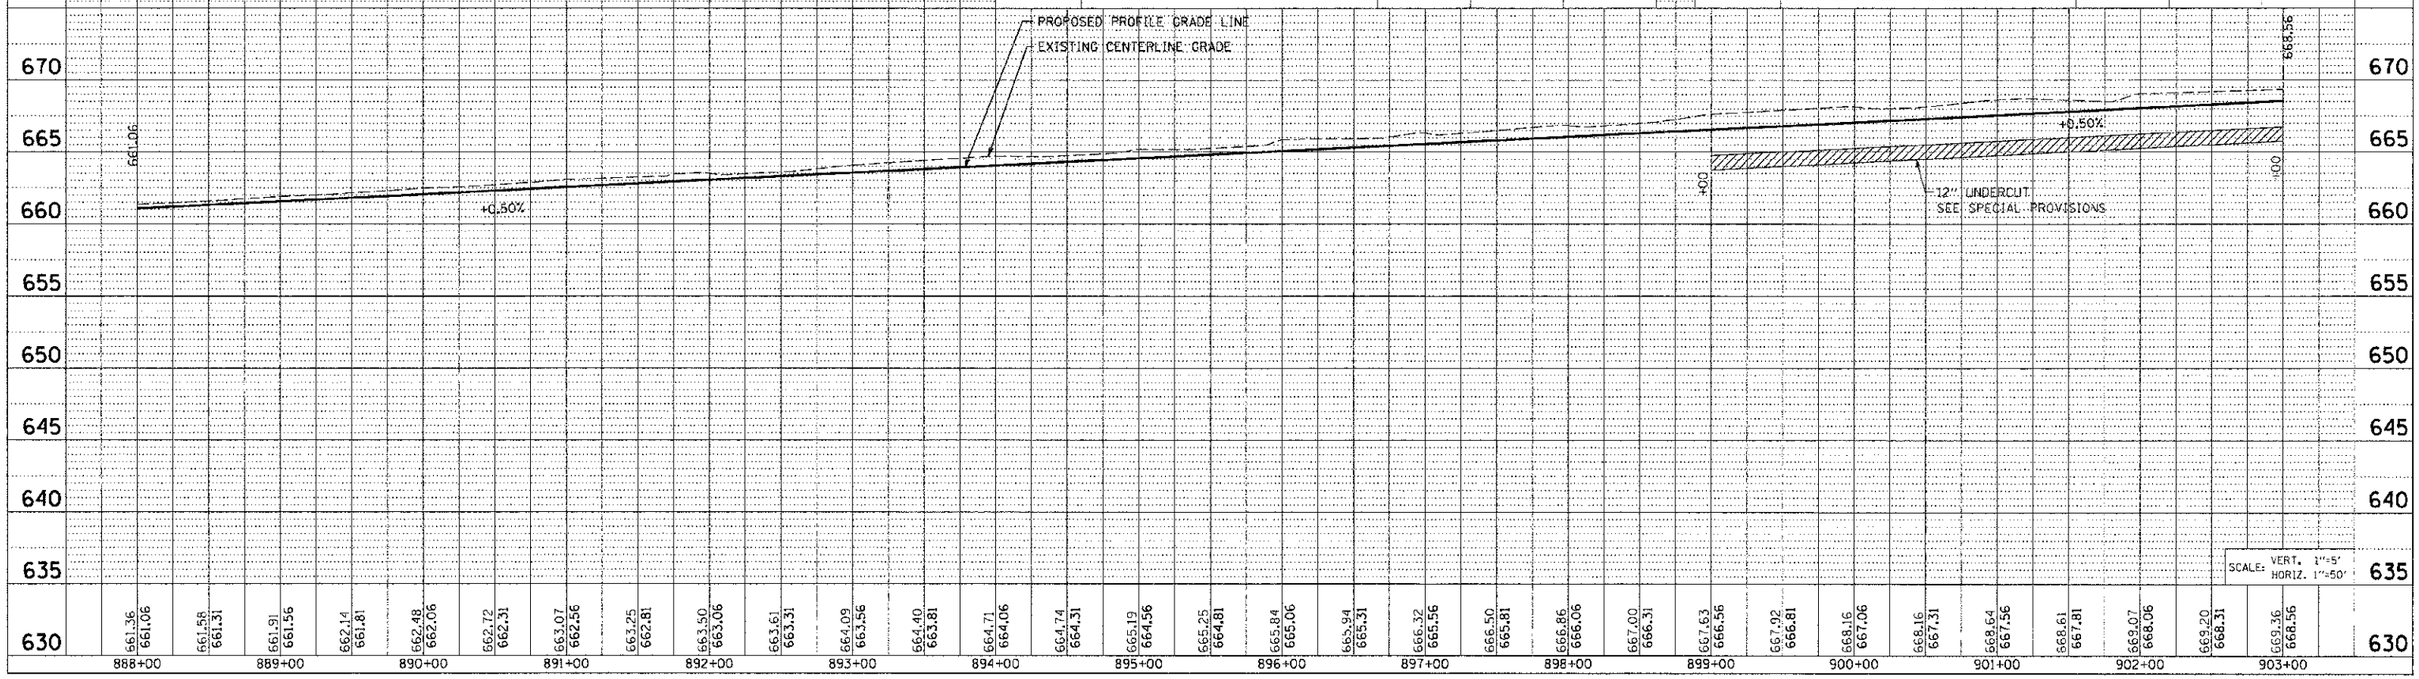

TUG PROJ. #305814
PLOT DATE = 7/5/2012
FILE NAME = pw:\\\\...\oswego\sheets n\PFIL71-03.dgn