CONTRACT NO. 66420

F.A. RTE.	SECTION	COUNTY	TOTAL SHEETS	SHEET NO.
311	(1-))R	KENDALL	514	256
STA. 846+00	TO STA. 858+00			
FED. ROAD DIST. NO.	ILLINOIS	FED. AID PROJECT		

LEFT SIDE STORM SEWER PROFILE

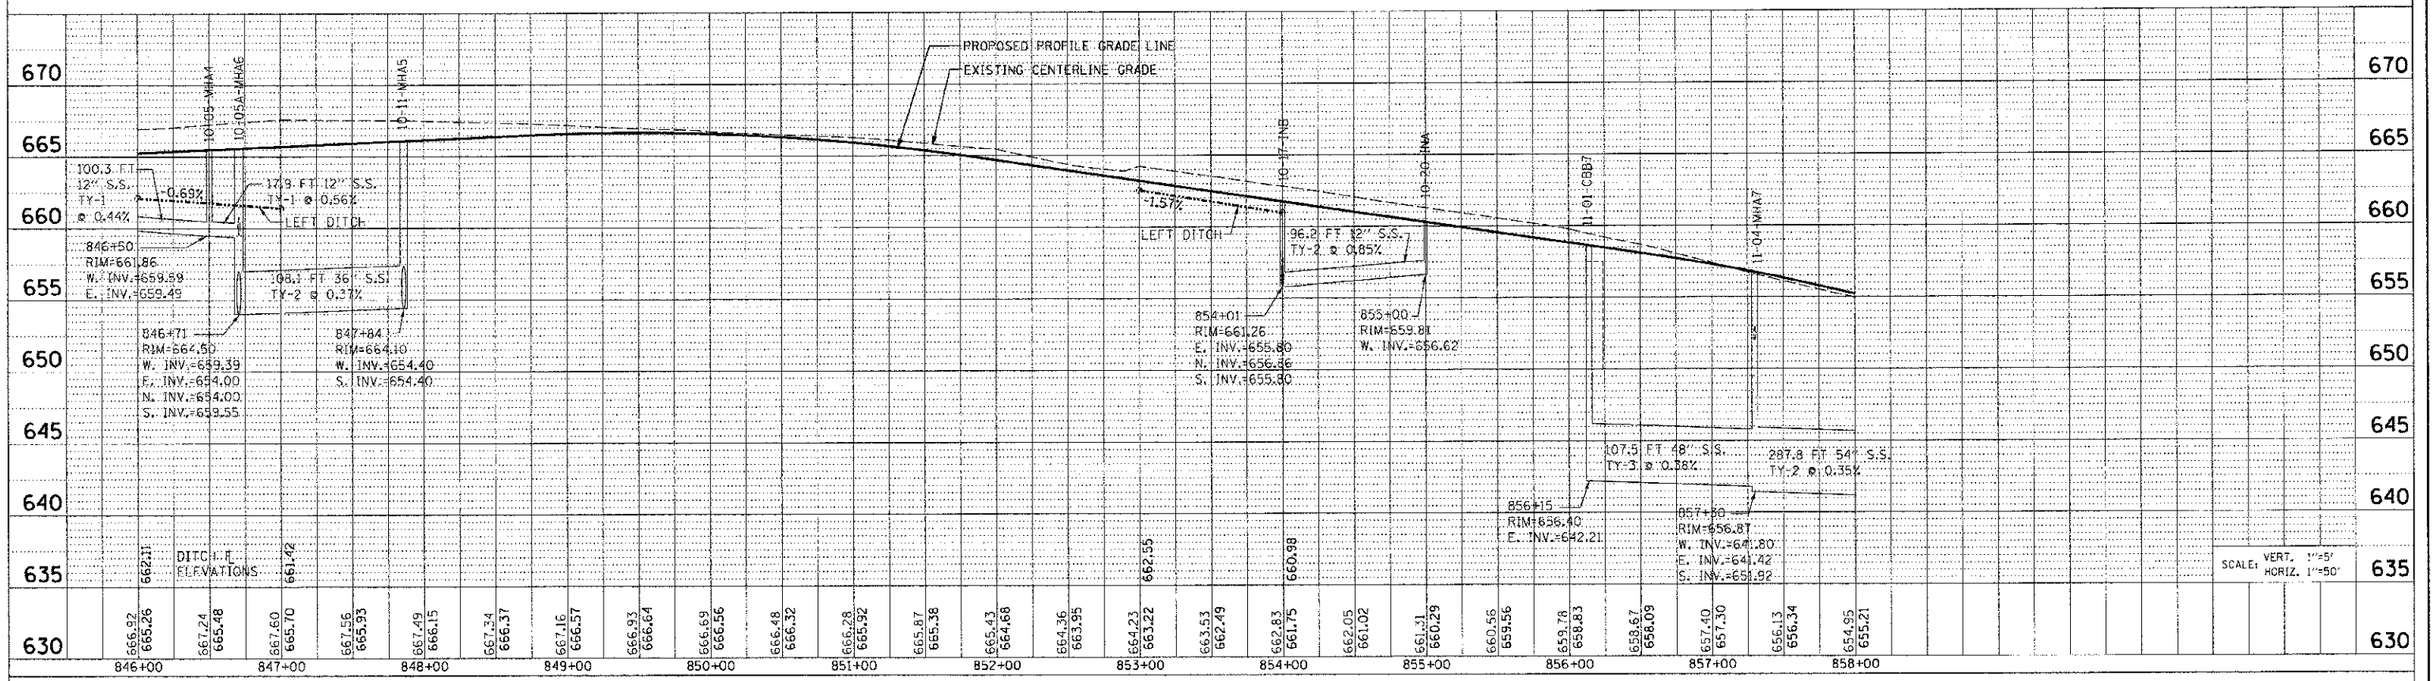

RIGHT SIDE STORM SEWER PROFILE

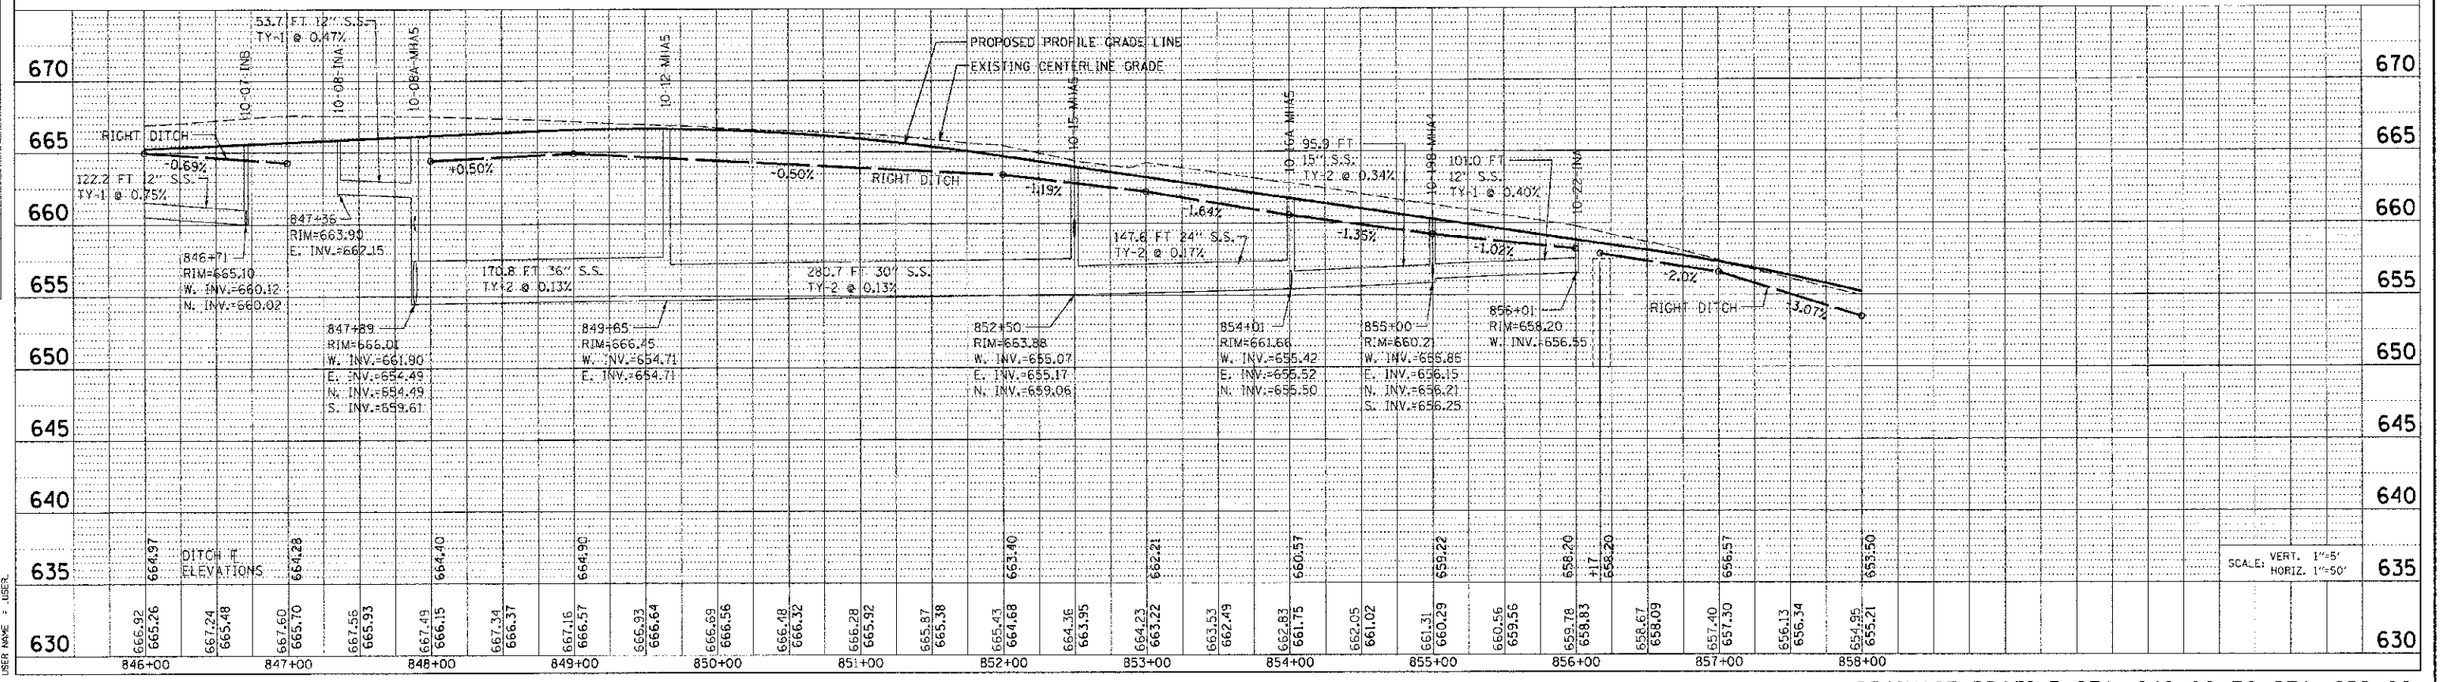

THE UPCHURCH GROUP, INC., 123 NORTH 15TH STREET, MATTOON, ILLINOIS 61938, (217) 235-3177 PROFESSIONAL DESIGN FIRM CORPORATION LICENSE NO. 184-003401

DRAINAGE PROFILE STA. 846+00 TO STA. 858+00

PLOT DATE = 7/9/2012
FILE NAME = p:\civil_dgns_dwgs\3oswego\phase 1\DRNG-05.dgn
PLOT SCALE = 50.0000 ' / IN.
USER NAME = USER