CONTRACT NO. 66420

F.A.P. RTE.	SECTION	COUNTY	TOTAL SHEETS	SHEET NO.
311	(1-)JR	KENDALL	514	332
STA. 845+00		TO STA. 850+50		
FED. ROAD DIST. NO.		ILLINOIS	FED. AID PROJECT	

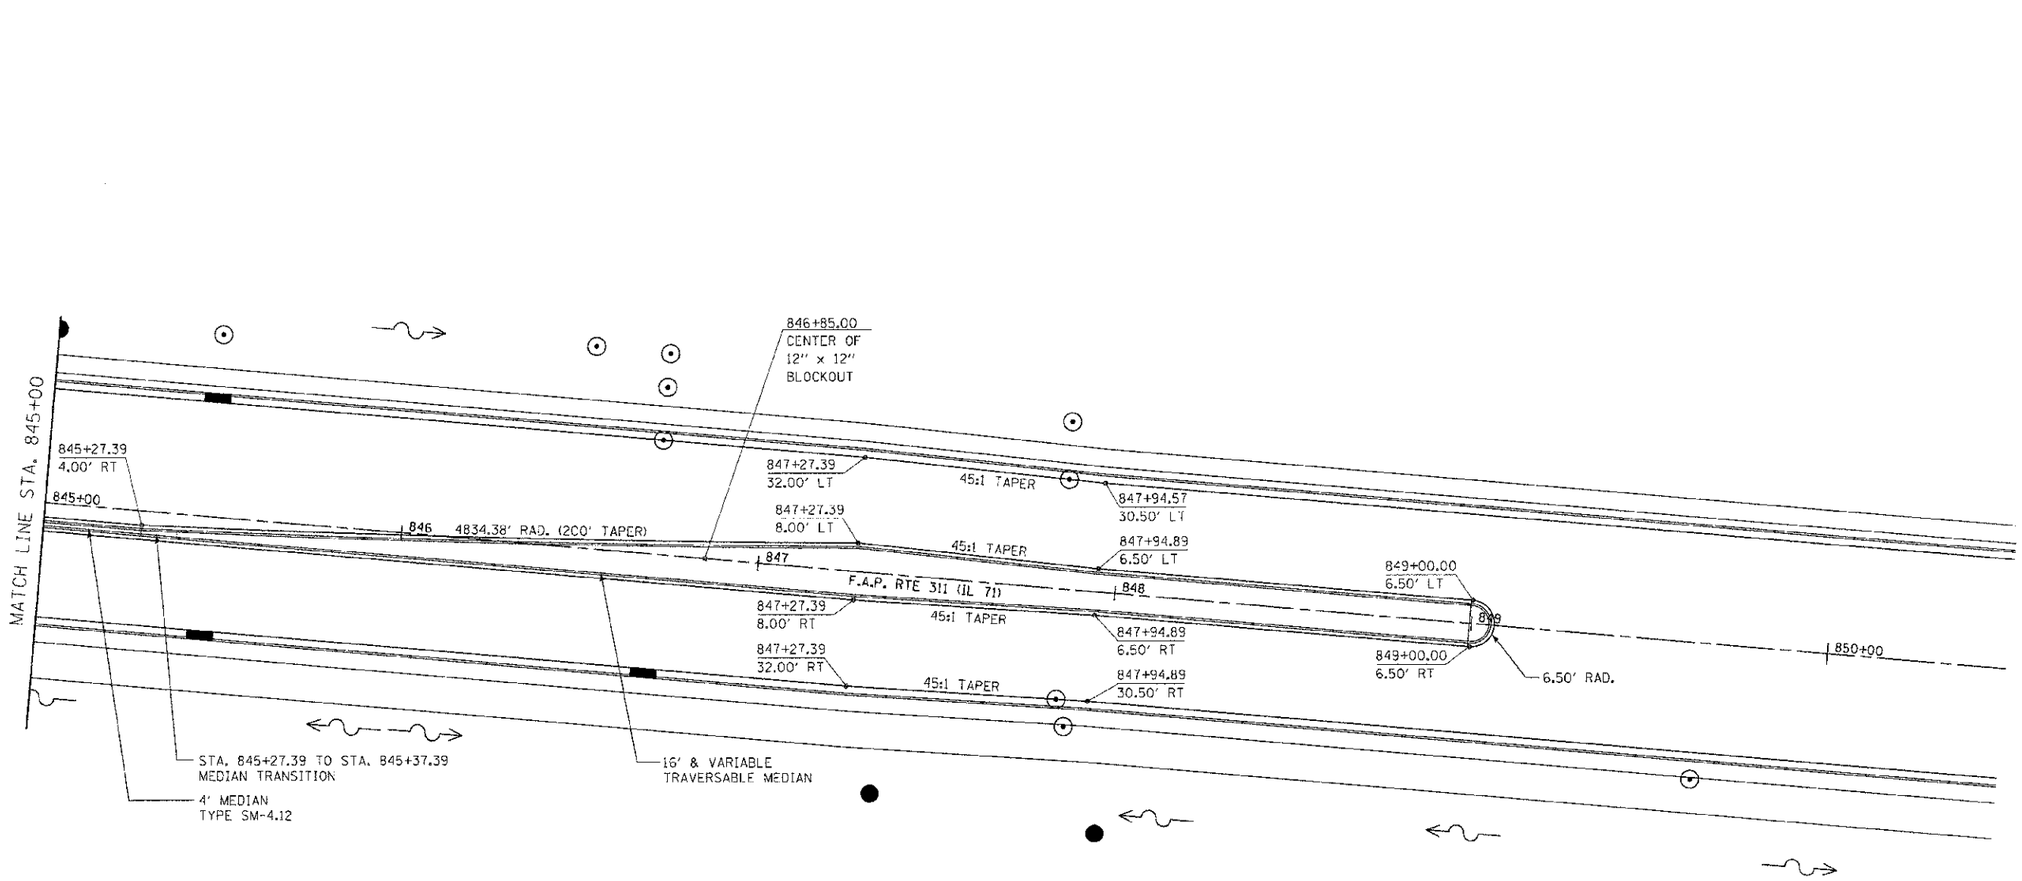

NOTES:

1. FOR ADDITIONAL DETAILS, SEE JOINTING PLANS, SIGNING AND STRIPING PLANS, AND TRAFFIC SIGNAL PLANS.

REVISIONS	
NAME	DATE

ILLINOIS DEPARTMENT OF TRANSPORTATION

INTERSECTION DETAIL
DOUGLAS STREET
STA. 845+00 TO STA. 850+50

SCALE: VERT. 1"=20'
HORIZ. 1"=20'
DATE 7/5/2012

DRAWN BY SAE
CHECKED BY MED

TUG PROJ. #385814
PLOT DATE = 7/5/2012
FILE NAME = p:\civil\...\dot_dist3\conway\phase 1\Int-Douglas-2D.dgn