CONTRACT NO. 66420

F.A.P. RTE.	SECTION	COUNTY	TOTAL SHEETS	SHEET NO.
311	(1-1)R	KENDALL	514	367
STA.		TO STA.		
FED. ROAD DIST. NO.	ILLINOIS	FED. AID PROJECT		

TEMPORARY TRAFFIC SIGNAL LEGEND

- TEMPORARY TRAFFIC SIGNAL CONTROLLER
- TEMPORARY SERVICE INSTALLATION
- LIGHTING CONTROLLER
- TEMPORARY SIGNAL HEAD
- TEMPORARY SIGNAL HEAD, PEDESTRIAN, BRACKET MOUNTED
- TEMPORARY WOOD POLE (CLASS 5 OR BETTER) 45 FOOT MINIMUM
- TEMPORARY SPAN WIRE, TETHER WIRE AND CABLE
- TEMPORARY PEDESTRIAN PUSHBUTTON DETECTOR
- TEMPORARY VIDEO DETECTION CAMERA

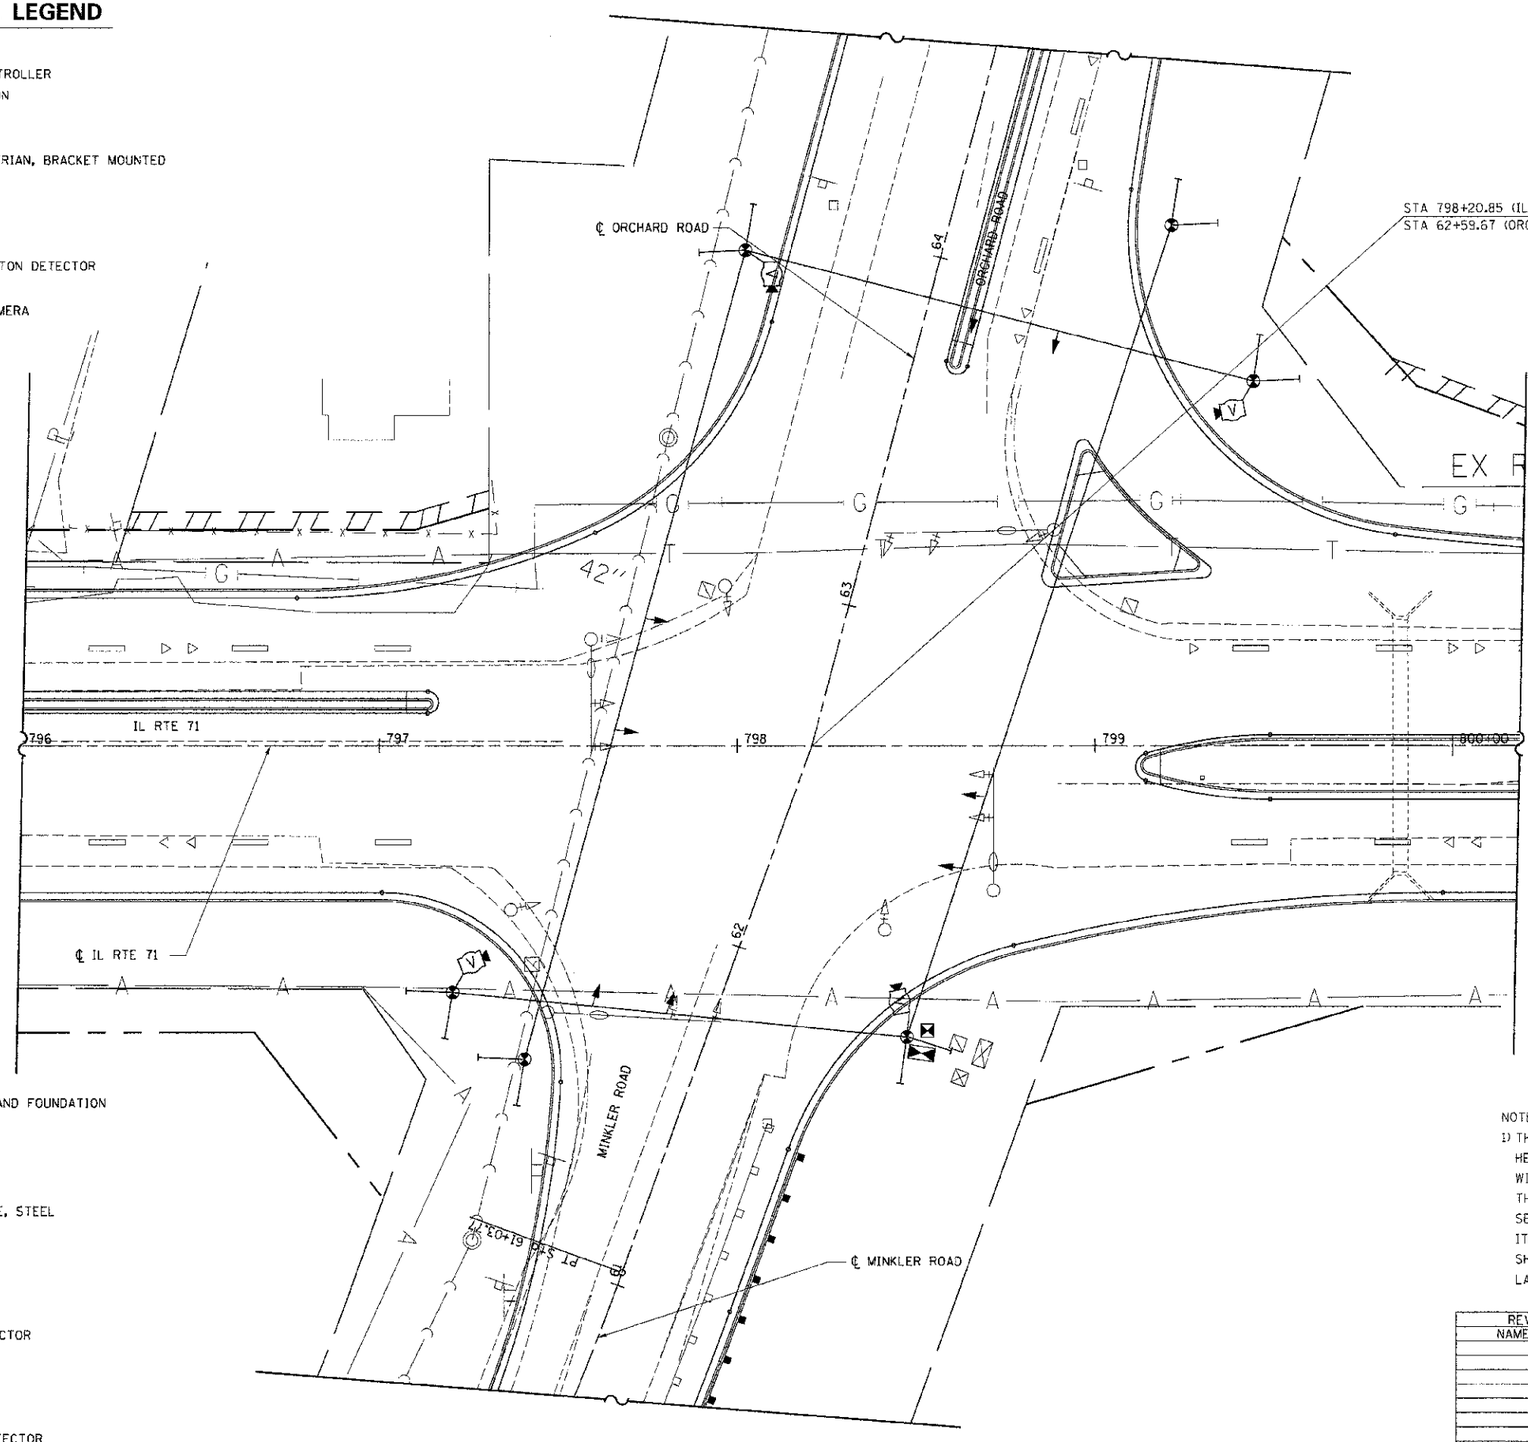

N

0 20' 40'

TRAFFIC SIGNAL REMOVAL NOTES

THE FOLLOWING EQUIPMENT SHALL BE REMOVED BY THE CONTRACTOR, SHALL REMAIN THE PROPERTY OF THE STATE:

1 EACH - CONTROLLER IN CABINET (COMPLETE) INCLUDING AMPLIFIER CONFLICT MONITOR AND CONTROLLER
1 EACH - LIGHTING CONTROLLER
8 EACH - HANDHOLE COVERS

THE FOLLOWING EQUIPMENT SHALL BE STOCKPILED IN A SECURE LOCATION BY THE CONTRACTOR FOR PICKUP BY THE VILLAGE:

3 EACH - SIGNAL HEAD, 1-FACE 3-SECTION
10 EACH - SIGNAL HEAD, 1-FACE 5-SECTION
13 EACH - TRAFFIC SIGNAL BACKPLATE

THE FOLLOWING EQUIPMENT SHALL BE REMOVED BY THE CONTRACTOR AND SHALL BE DISPOSED OF BY THEM OUTSIDE THE RIGHT-OF-WAY AT THEIR EXPENSE.

4 EACH - COMBINATION STEEL MAST ARM ASSEMBLY AND POLE
4 EACH - LUMINAIRE
3 EACH - SIGNAL POST
8 EACH - HANDHOLE
9 EACH - CONCRETE FOUNDATION
1 EACH - SERVICE INSTALLATION
1 EACH - ELECTRIC SERVICE INSTALLATION

EXISTING EQUIPMENT TO BE REMOVED LEGEND

- EXISTING TRAFFIC SIGNAL CONTROLLER AND FOUNDATION
- EXISTING SERVICE INSTALLATION
- EXISTING SIGNAL HEAD WITH BACKPLATE
- EXISTING SIGNAL HEAD, PEDESTRIAN
- EXISTING SIGNAL POST
- EXISTING MAST ARM ASSEMBLY AND POLE, STEEL
- EXISTING MAST ARM ASSEMBLY AND POLE, STEEL WITH LUMINAIRE
- EXISTING HANDHOLE
- EXISTING HEAVY DUTY HANDHOLE
- EXISTING DOUBLE HANDHOLE
- EXISTING PEDESTRIAN PUSHBUTTON DETECTOR
- EXISTING WOOD POLE
- EXISTING LUMINAIRE
- EXISTING LIGHTING CONTROLLER
- EXISTING EMERGENCY VEHICLE LIGHT DETECTOR
- EXISTING LIGHTING CONTROLLER

NOTE:

1) THE LOCATION OF THE SIGNAL HEADS ON THE SPAN WIRE ARE SHOWN HERE FOR REFERENCE ONLY. THE LOCATION OF THE TEMPORARY SIGNALS WILL CHANGE DURING DIFFERENT MAINTENANCE OF TRAFFIC PHASES. THE SHIFTING OF THESE SIGNAL HEADS SHALL NOT BE PAID FOR SEPARATELY, BUT SHALL BE CONSIDERED INCIDENTAL TO THE PAY ITEM "TEMPORARY TRAFFIC SIGNAL INSTALLATION". THE CONTRACTOR SHALL ALIGN THE SIGNAL HEADS WITH THE CENTER OF EACH TEMPORARY LANE DETAILED IN THE MAINTENANCE OF TRAFFIC PLANS.

REVISIONS	
NAME	DATE

ILLINOIS DEPARTMENT OF TRANSPORTATION

TEMPORARY TRAFFIC SIGNAL PLAN
IL RTE 71
ORCHARD RD./MINKLER RD.

SCALE: 1"=20' DRAWN BY NMR
DATE: 7/9/2012 CHECKED BY DJL

PLOT DATE = 7/9/2012
FILE NAME = p:\vol1\sdot.dist3\orange\phase 1\0816.DRG\4RD_MINKLER_TP01.dgn
PLOT SCALE = 20.0000 ' / IN.