CONTRACT NO. 66420

F.A.P. RTE.	SECTION	COUNTY	TOTAL SHEETS	SHEET NO.
311	(1-1)R	KENDALL	514	395
STA.		TO STA.		
FED. ROAD DIST. NO.	ILLINOIS	FED. AID PROJECT		

INTERCONNECT PLAN LEGEND

EXISTING	PROPOSED	
		CONTROLLER CABINET
		CONDUIT
		HANDHOLE
		DOUBLE HANDHOLE
		DETECTOR LOOP
		TRAFFIC SIGNAL FOUNDATION

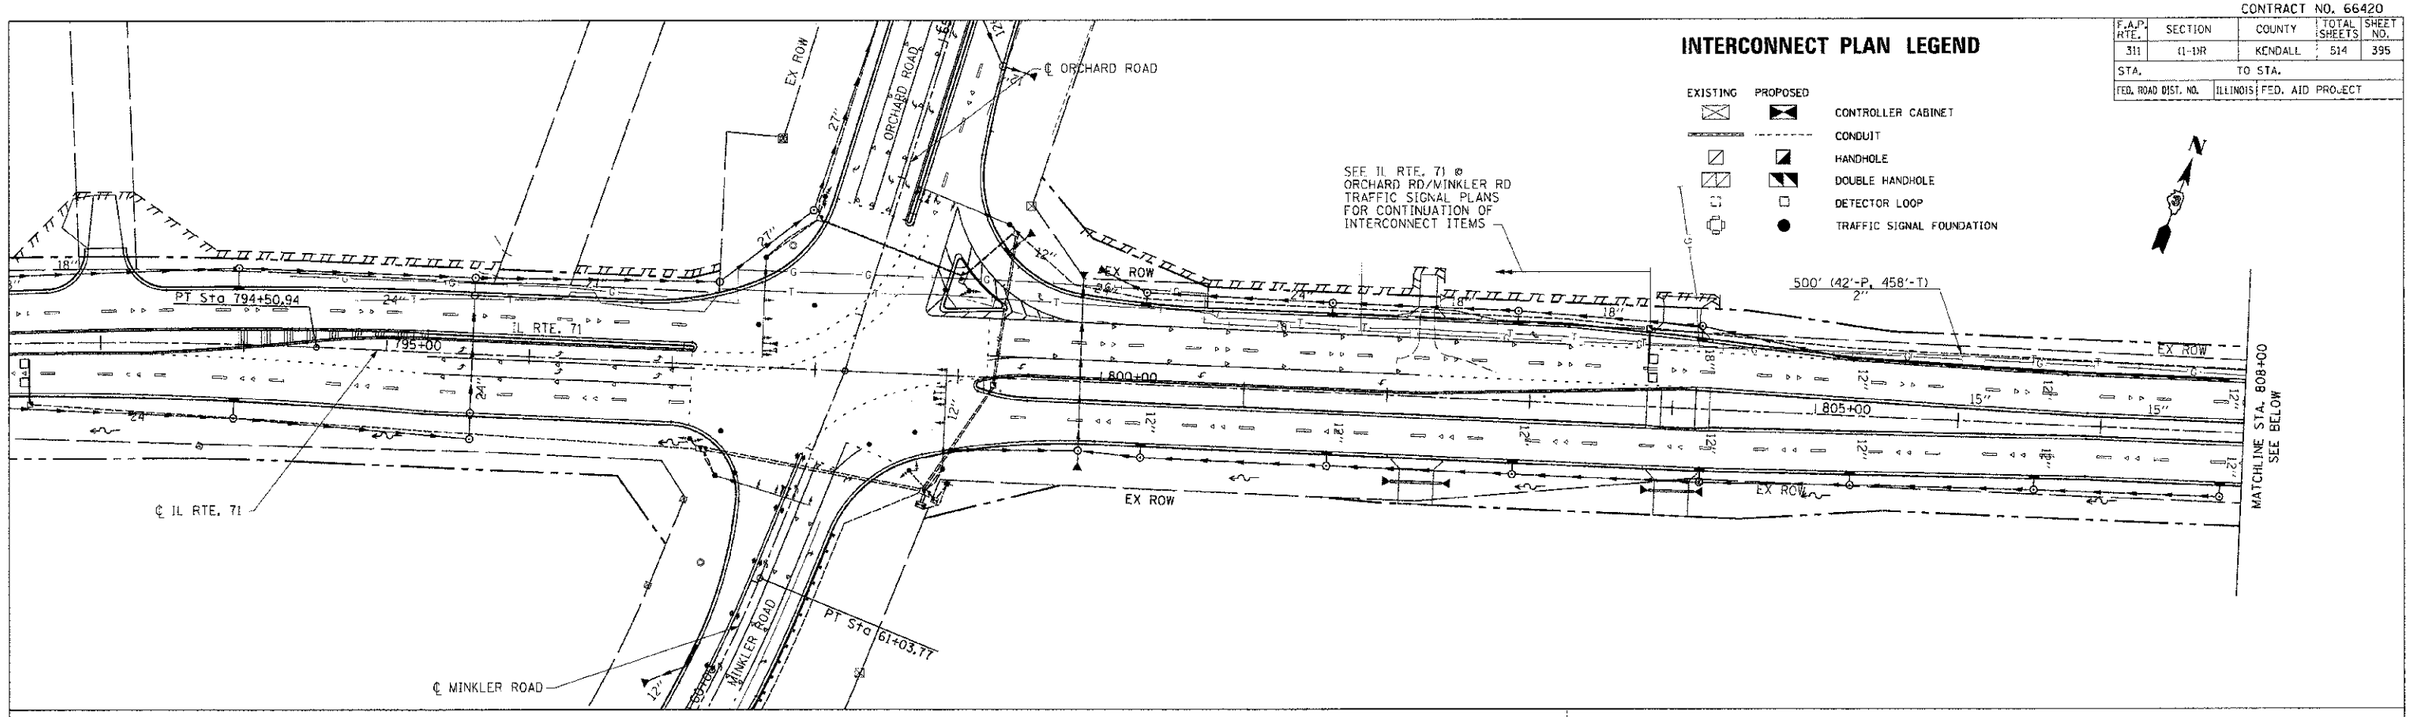

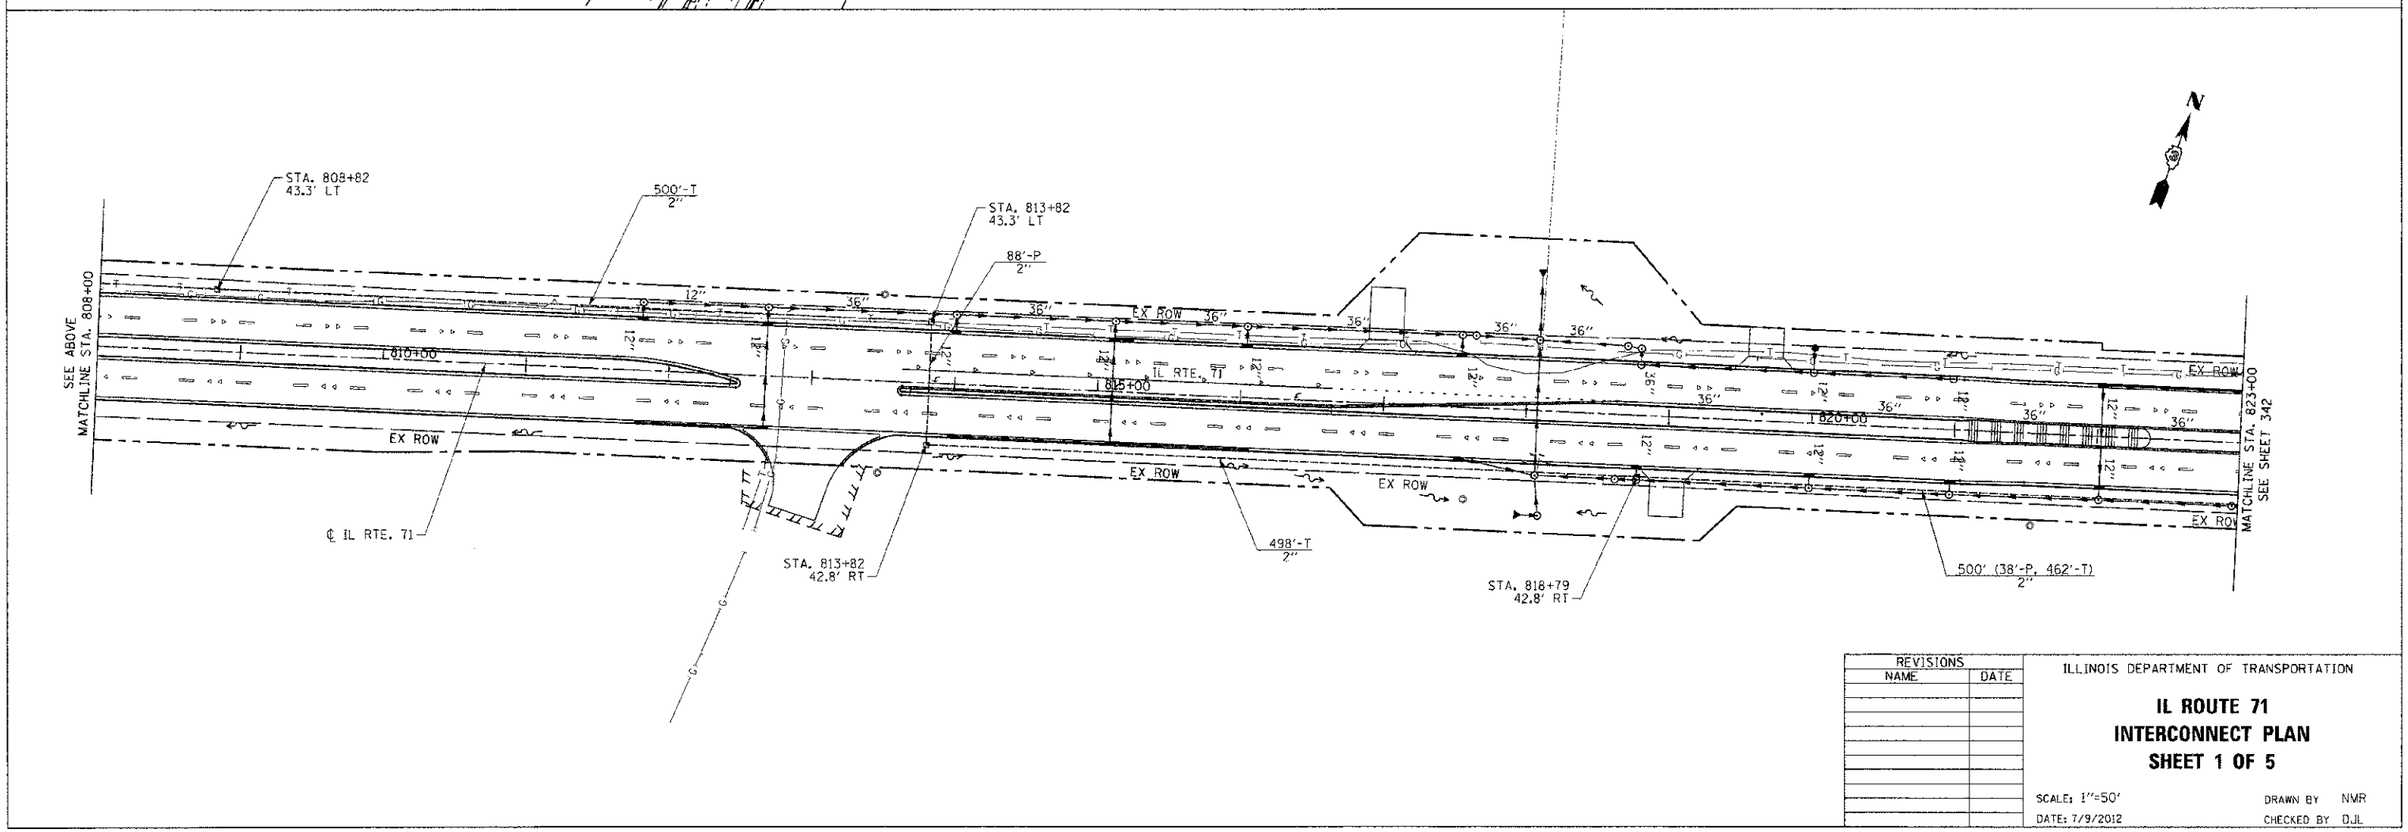

REVISIONS	
NAME	DATE

ILLINOIS DEPARTMENT OF TRANSPORTATION

IL ROUTE 71
INTERCONNECT PLAN
SHEET 1 OF 5

SCALE: 1"=50'
DATE: 7/9/2012
DRAWN BY NMR
CHECKED BY DJL

PLOT DATE = 7/9/2012
FILE NAME = p:\civil_idot_dist3\cawego\phase 1\D1016_TS_IC_01.dgn
PLOT SCALE = 50.0000 ' / IN.