CONTRACT NO. 66420

F.A.P. RTE.	SECTION	COUNTY	TOTAL SHEETS	SHEET NO.
71	C-10R	KENDALL	514	397
STA.		TO STA.		
FED. ROAD DIST. NO.	ILLINOIS	FED. AID PROJECT		

INTERCONNECT PLAN LEGEND

EXISTING	PROPOSED	
⋈	⋈	CONTROLLER CABINET
-----	-----	CONDUIT
◿	◿	HANDHOLE
◿◿	◿◿	DOUBLE HANDHOLE
□	□	DETECTOR LOOP
⬠	●	TRAFFIC SIGNAL FOUNDATION

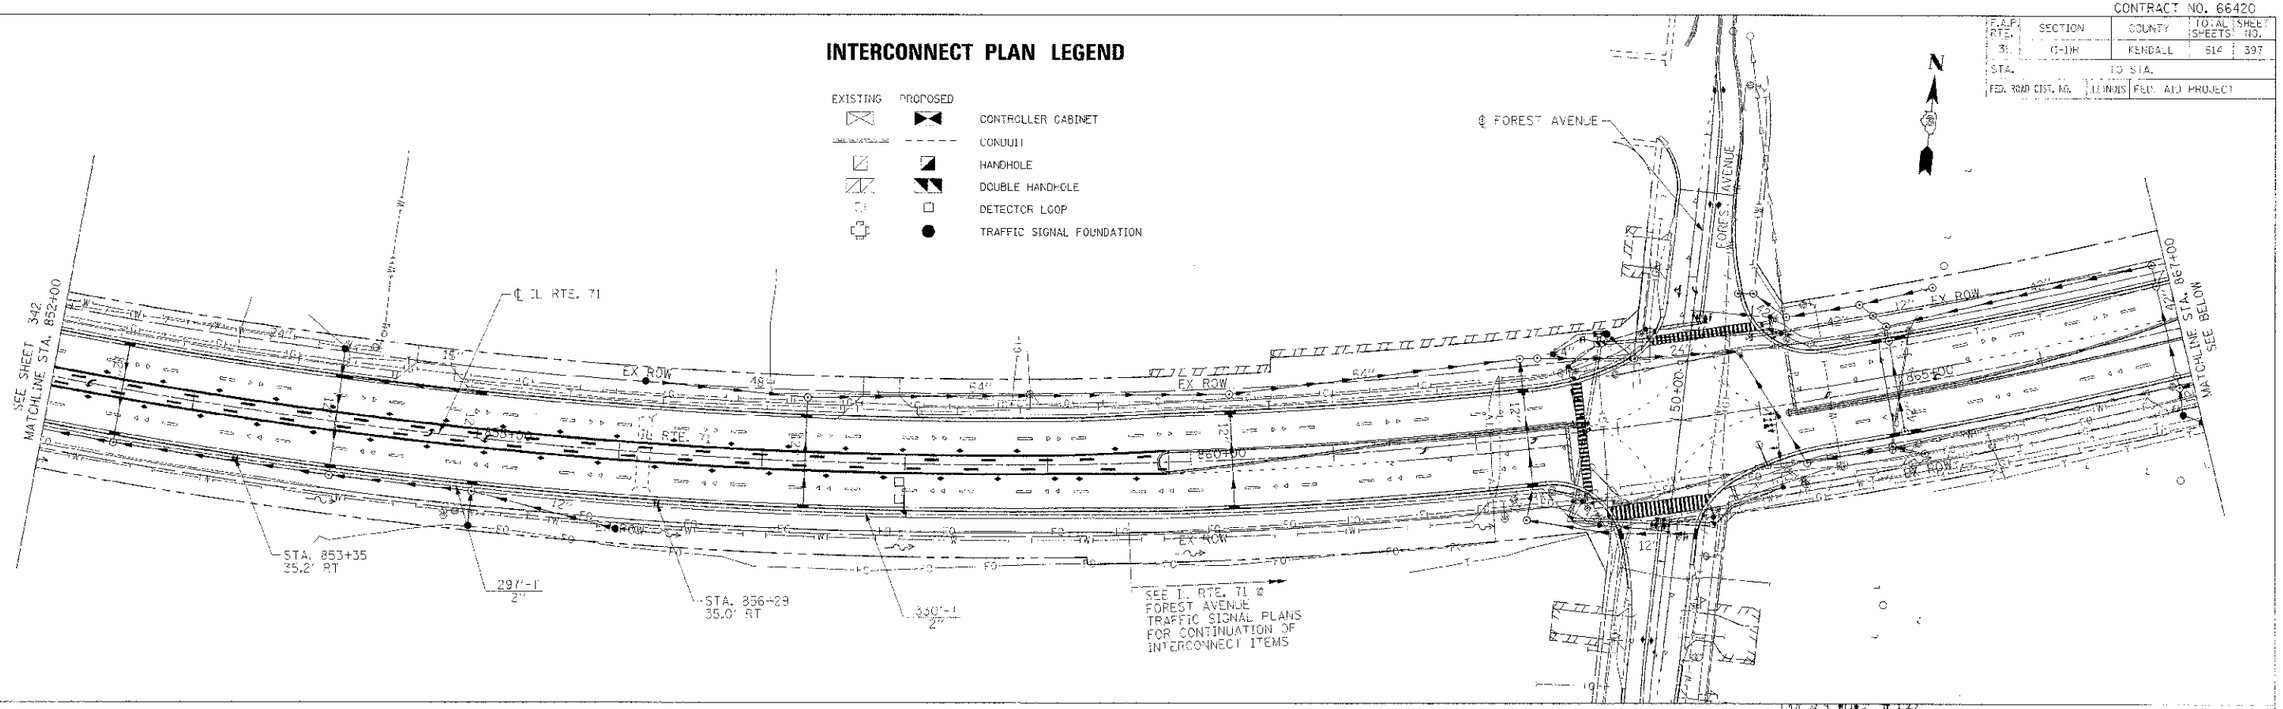

REVISIONS	
NAME	DATE
BCD	8-6-12

ILLINOIS DEPARTMENT OF TRANSPORTATION

IL ROUTE 71
INTERCONNECT PLAN
SHEET 3 OF 5

SCALE: 1"=50'
DATE: 7/9/2012

DRAWN BY NMR
CHECKED BY DJL

PLOT DATE = 8/7/2012
FILE NAME = c:\pw_work\pwidot\duncanbcd\Documents\D0826515\IL071_TSIC_05-revised.dgn
PLOT SCALE = 50.0000 ' / in.