CONTRACT NO. 66420

F.A. RTE.	SECTION	COUNTY	TOTAL SHEETS	SHEET NO.
311	(1-1)R	KENDALL	514	463
STA. 847+00.00		TO STA. 850+00.00		
FED. ROAD DIST. NO.	ILLINOIS	FED. AID PROJECT		

UNDERGROUND UTILITY ELEVATIONS ARE UNKNOWN AND ARE SHOWN FOR HORIZONTAL INFORMATION ONLY, UNLESS OTHERWISE NOTED.

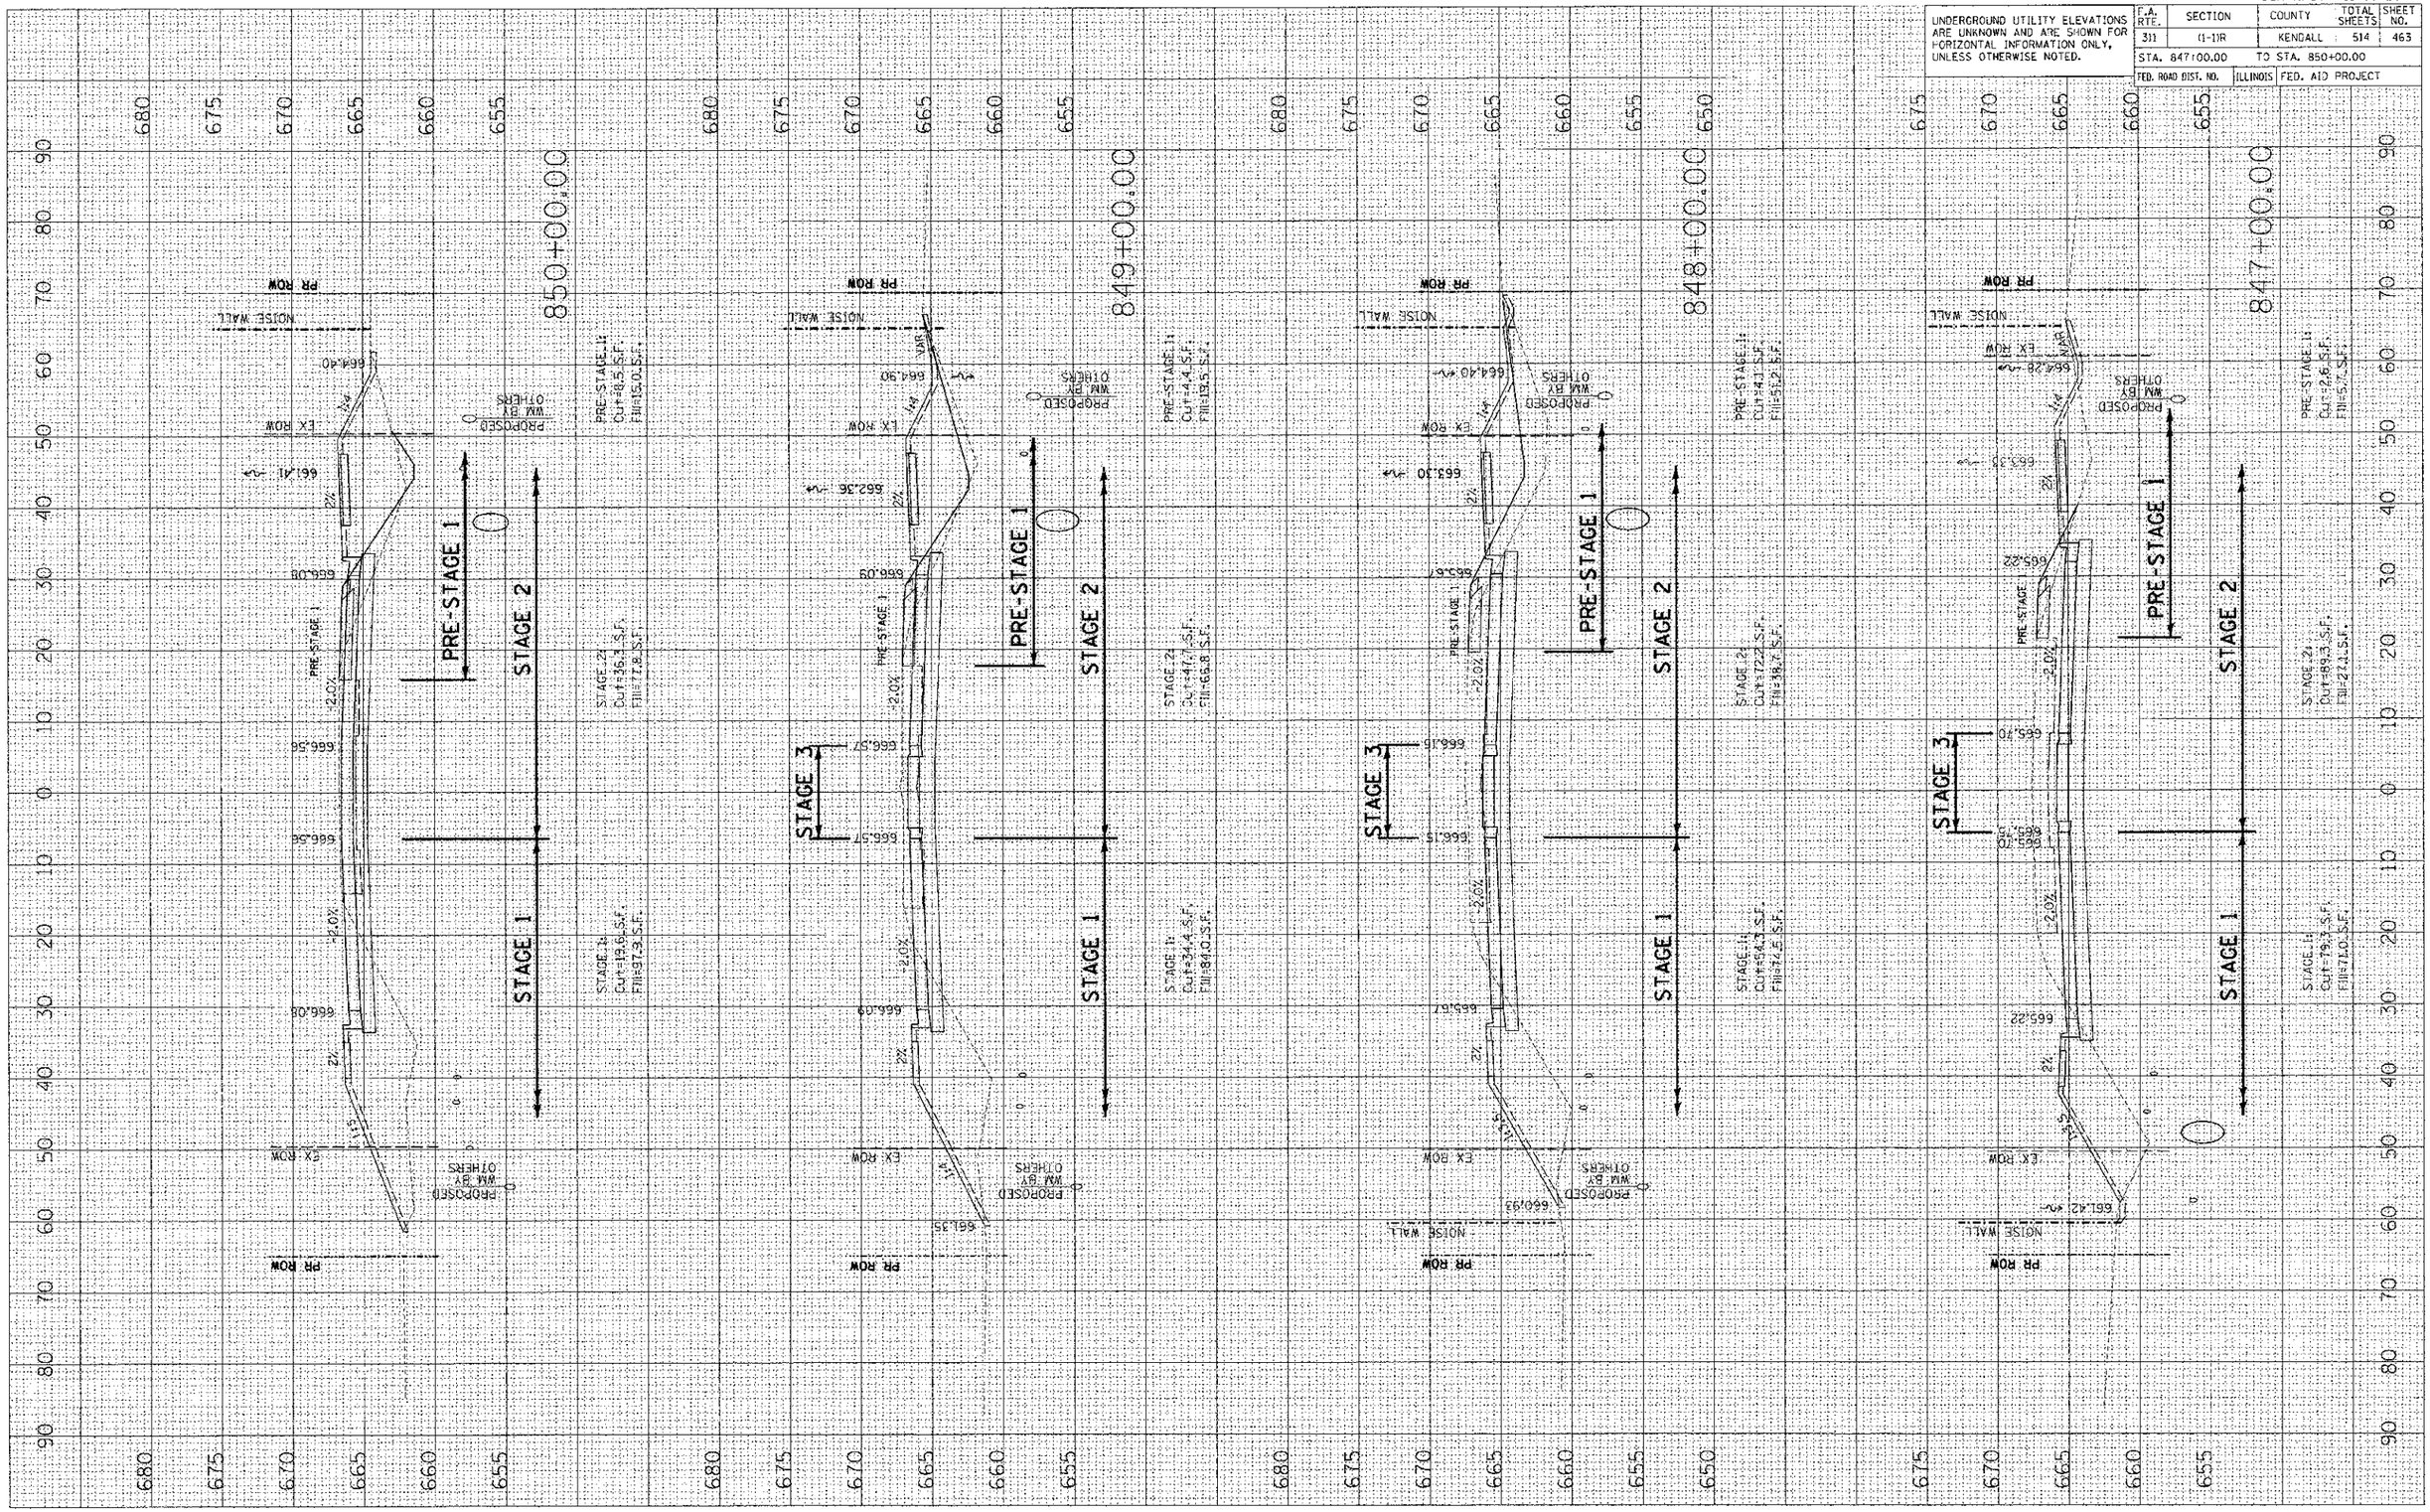

FINAL SURVEY NOTE BOOK — SURVEYED — PLOTTED — TYPICALS ARE — AREAS — AREAS CHECKED — NO. — BY — DATE

ORIGINAL SURVEY — SURVEYED — PLOTTED — TYPICALS ARE — AREAS — AREAS CHECKED — NO. — BY — DATE

PLOT DATE = 7/2/2012
FILE NAME = P:\Civil\IDOT_DIST3\Onesign\Project\66420\SITE_
PLOT SCALE = 10.0000 ' / IN.
USER NAME = USER_