PLOT DATE = 7/6/2012
FILE NAME = P:\Civil_IDOT_DIST3\Oswego\Phase I\PX0677-plan.dgn
PLOT SCALE = 10.0000 ' / IN.
USER NAME = USER

ORIGINAL SURVEY		BY	DATE
	SURVEYED		
	PLOTTED		
	TEMPLATE		
	AREAS		
NO.	AREAS CHECKED		

FINAL SURVEY		BY	DATE
	SURVEYED		
NOTE BOOK	PLOTTED		
	TEMPLATE		
	AREAS		
NO.	AREAS CHECKED		

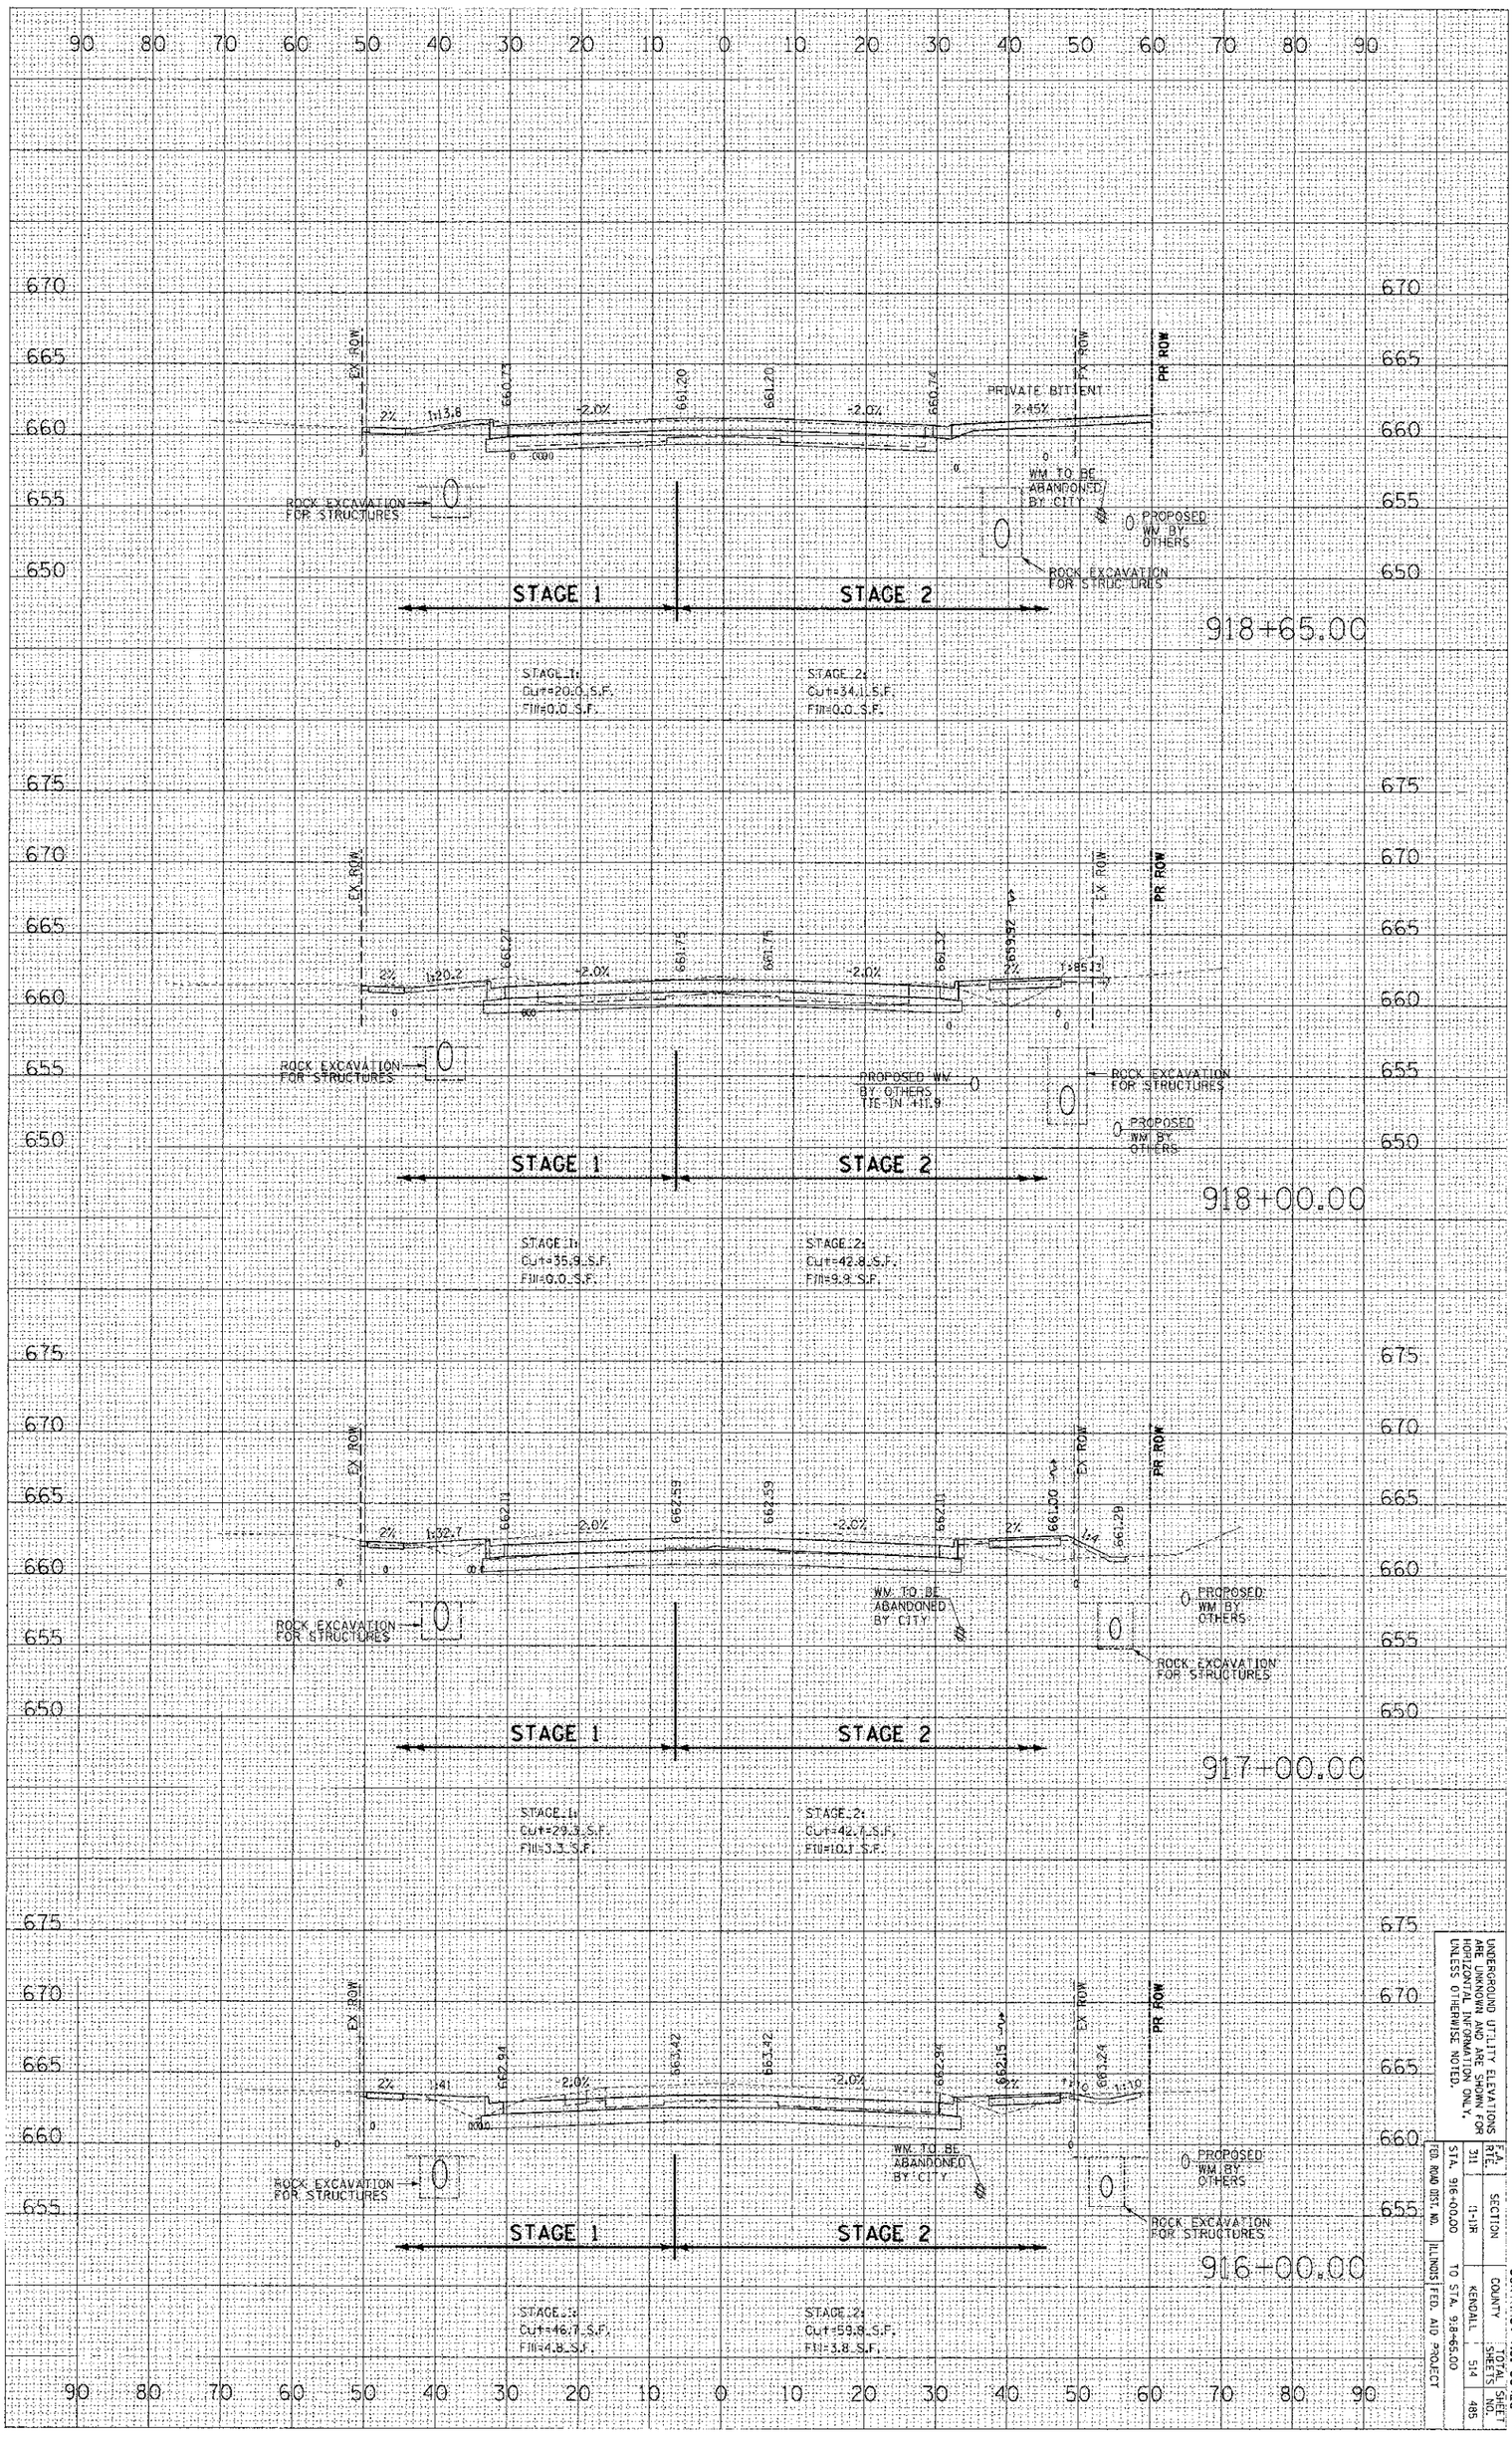

UNDERGROUND UTILITY ELEVATIONS ARE UNKNOWN AND ARE SHOWN FOR HORIZONTAL INFORMATION ONLY, UNLESS OTHERWISE NOTED.

FED. RTE.	SECTION	COUNTY	TOTAL SHEETS	SHEET NO.
311	1-1-IR	KENDALL	514	485

FED. ROAD DIST. NO. | ILLINOIS | FED. AID PROJECT

STA. 916+00.00 TO STA. 918+65.00

CONTRACT NO. 66420

IL RTE 71

THE UPCHURCH GROUP, INC. 123 NORTH 15TH STREET, MATTOON, ILLINOIS 61938, (217) 235-3177 PROFESSIONAL DESIGN FIRM CORPORATION LICENSE NO. 184-003401