CONTRACT NO. 66420

UNDERGROUND UTILITY ELEVATIONS ARE UNKNOWN AND ARE SHOWN FOR HORIZONTAL INFORMATION ONLY, UNLESS OTHERWISE NOTED.	F.A. RTE.	SECTION	COUNTY	TOTAL SHEETS	SHEET NO.
	311	(1-1)R	KENDALL	514	490
	STA. 59+00.00		TO STA. 60+00.00		
	FED. ROAD DIST. NO.	ILLINOIS	FED. AID PROJECT		

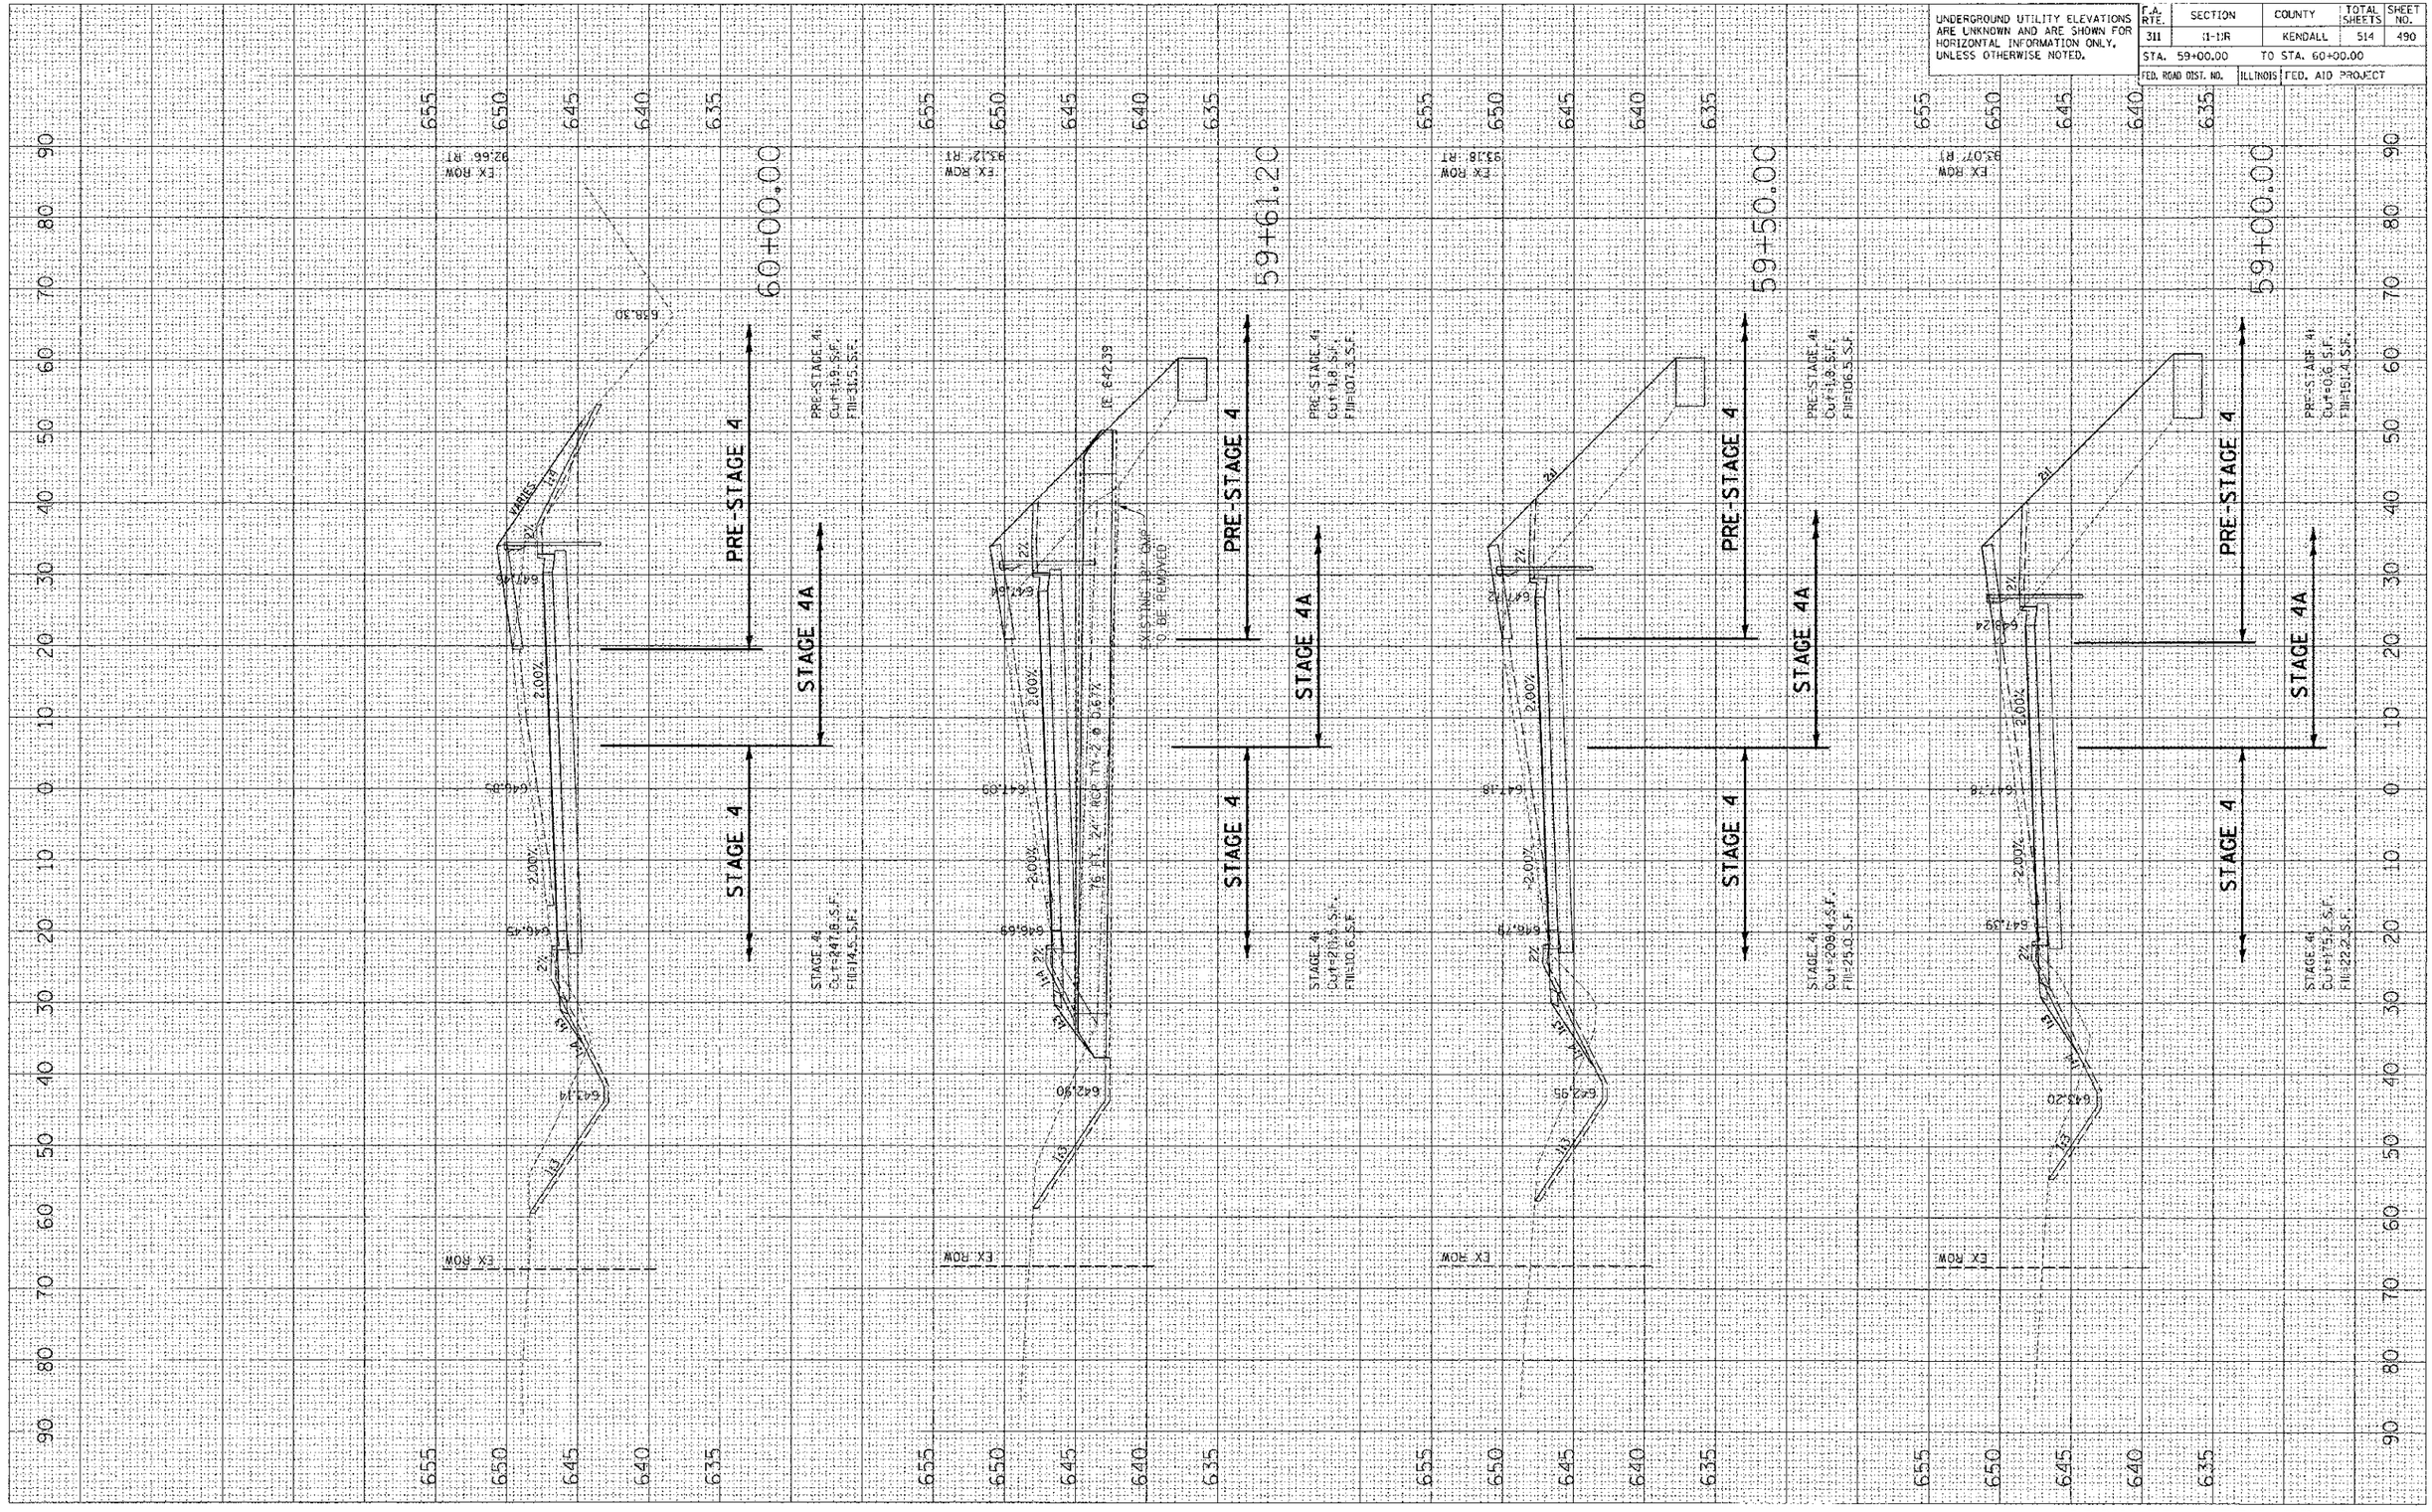

PLOT DATE = 7/6/2012
FILE NAME = P:\Civil_IDOT_D1S13\Drawings\Plans\
PLOT SCALE = 10.0000 ' / IN.
USER NAME = USER

THE UPCHURCH GROUP, INC., 123 NORTH 15TH STREET, MATTOON, ILLINOIS 61938, (217) 235-3177 PROFESSIONAL DESIGN FIRM CORPORATION LICENSE NO. 184-003401

MINKLER /ORCHARD ROAD