PLOT DATE = 7/6/2012
FILE NAME = P:\Civil_IDOT_DIST3\Oswego\Phase II\Pkg_Mech_Grade.dgn
PLOT SCALE = 10.0000 ' / IN.
USER NAME = USER

ORIGINAL SURVEY		BY	DATE
	SURVEYED		
	PLOTTED		
	TEMPLATE		
	AREAS		
NO.	AREAS CHECKED		

FINAL SURVEY		BY	DATE
	SURVEYED		
	PLOTTED		
NOTE BOOK	TEMPLATE		
	AREAS		
NO.	AREAS CHECKED		

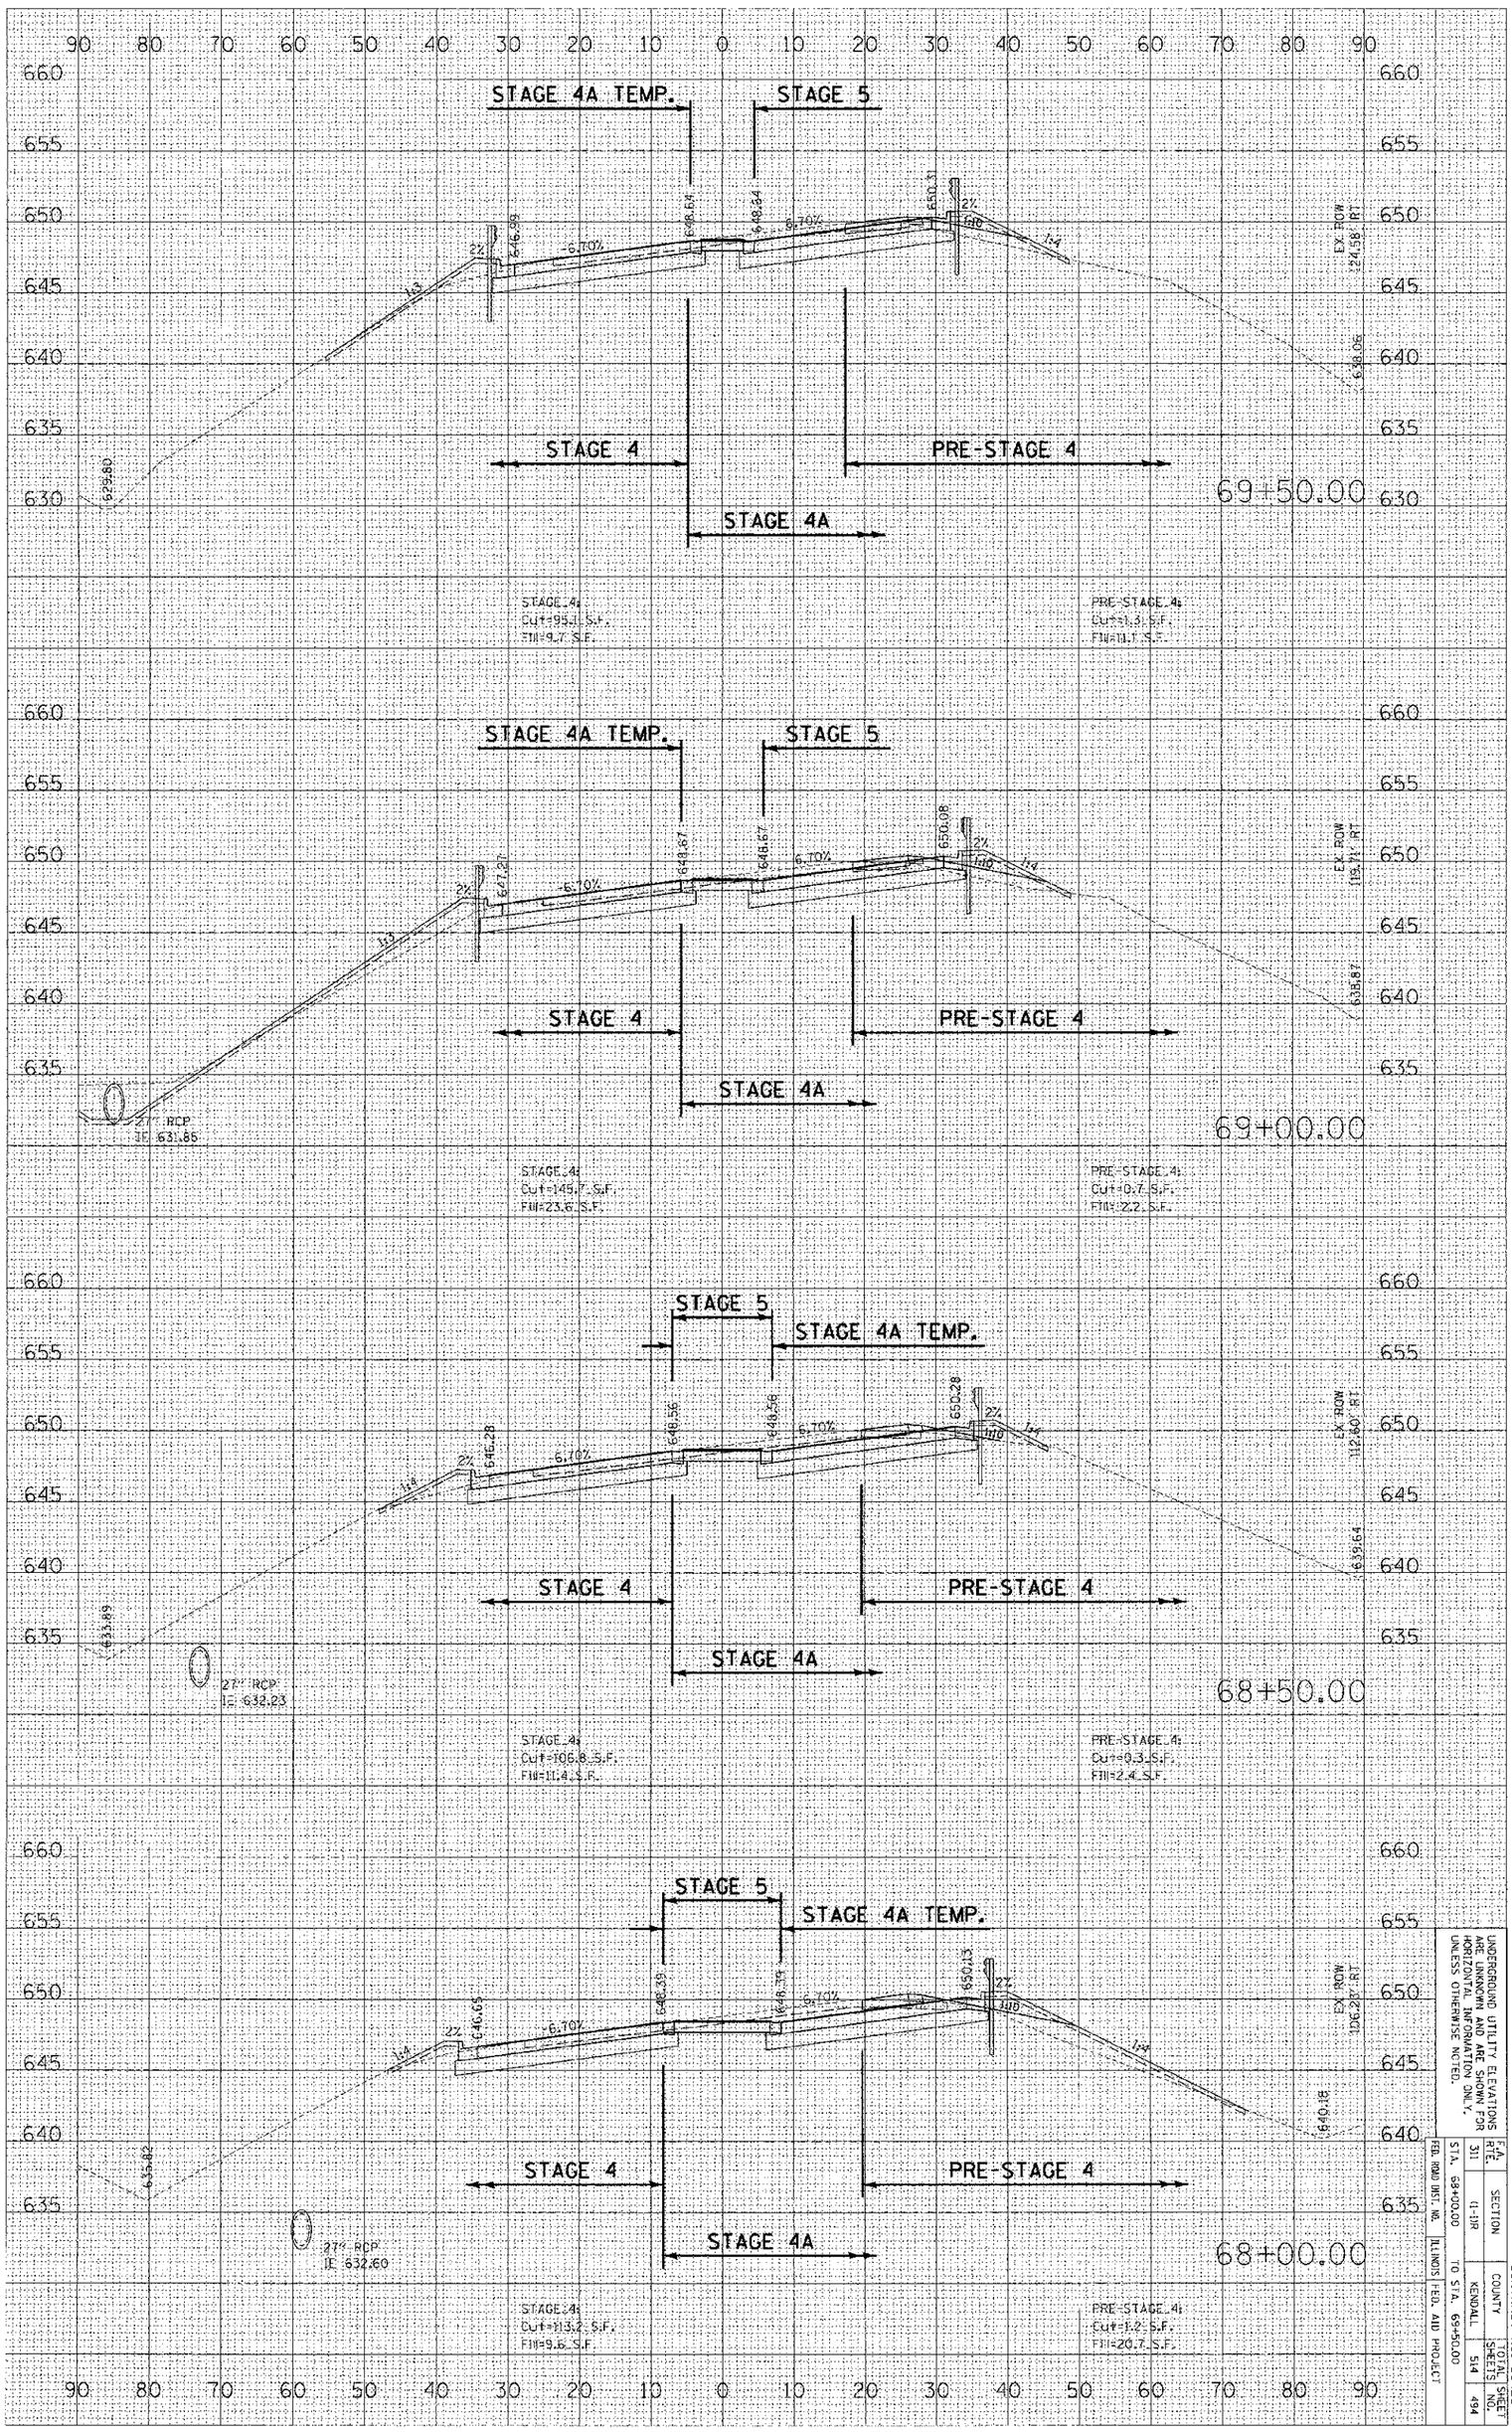

UNDERGROUND UTILITY ELEVATIONS ARE UNKNOWN AND ARE SHOWN FOR HORIZONTAL INFORMATION ONLY, UNLESS OTHERWISE NOTED.

F.A. RTE.	SECTION	COUNTY	TOTAL SHEETS	SHEET NO.
311	(1-1)R	KENDALL	514	494
STA. 68+00.00		TO STA. 69+50.00		
FED. ROAD DIST. NO.	ILLINOIS	FED. AID PROJECT		

CONTRACT NO. 66420

THE UPCHURCH GROUP, INC., 123 NORTH 15TH STREET, MATTOON, ILLINOIS 61938, (217) 235-3177 PROFESSIONAL DESIGN FIRM CORPORATION LICENSE NO. 184-003401

MINKLER / ORCHARD ROAD